


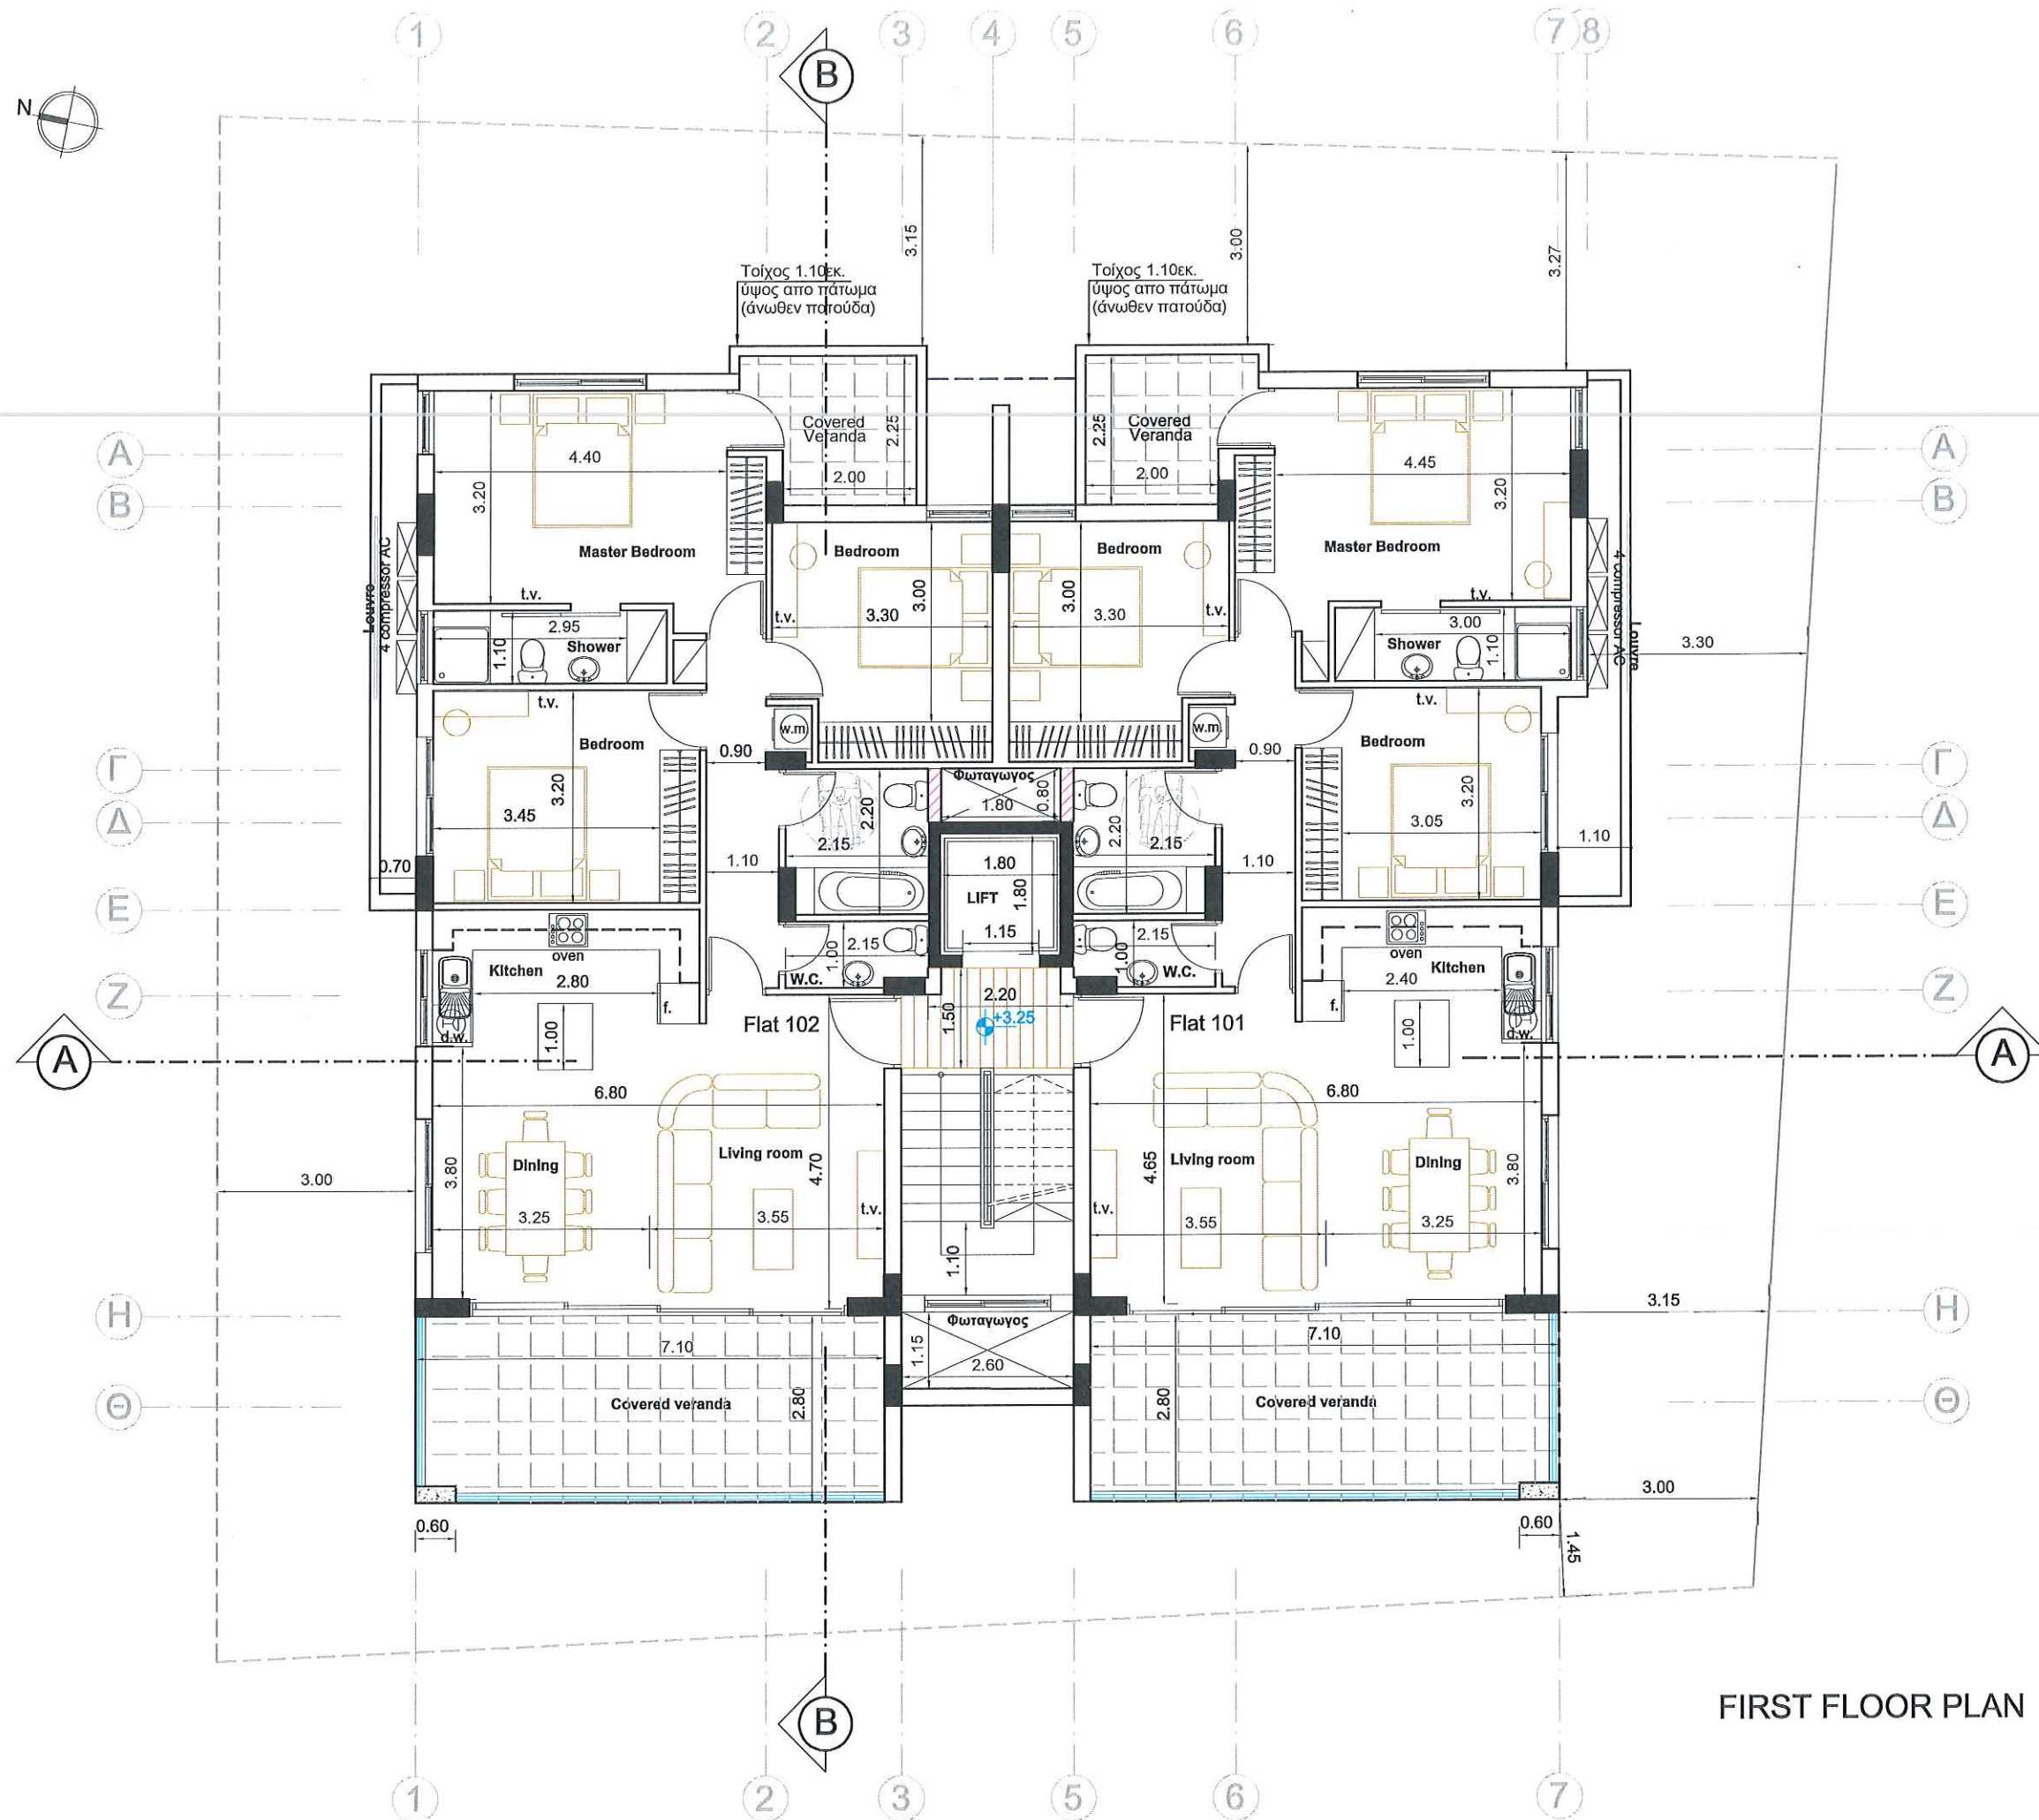

FIRST FLOOR PLAN

NOTES

- 1- ΤΦΙΣΤΑΜΕΝΑ ΤΨΟΜΕΤΡΑ
- 2- ΠΡΟΤΕΙΝΟΜΕΝΑ ΤΨΟΜΕΤΡΑ

- 1- EXTERIOR WALLS WITH THERMAL INSULATION BRICKS THICKNESS 25cm
- 2- THE BUILDING WILL BE PAINTED OUTSIDE AND INSIDE
- 3- ON THE EXTERNAL OPENINGS ALUMINIUM WITH DOUBLE GLAZED GLASS WILL BE PLACED
- 4- FOR HPL COATING SEE ELEVATION

- 5- LAMINATED GLASS
- 6- ALL THE BATHROOM DOORS MUST HAVE AT LEAST 90cm CLEAR OPENING

Σταθερό γυαλί πυρίμαχο μίας ώρας

FLAT AREA 101 = 105.50 s.m.
FLAT AREA 102 = 107.00 s.m.

MICHALIS PHOTIOU & ASSOCIATES
Architects and engineers

1st April avenue 18
Mavros Block
Flat 22 - 6035 Larnaca
Tel. 24817777 - 99648303
Fax 24817778
E-mail : micha.photiou@cytanet.com.cy

CLIENT :

Par. Theoforou Estates Ltd

TITLE OF PROJECT :

ARMONIA -2- RESIDENCE

DRAWING TITLE :

FIRST FLOOR PLAN



DATE :

JUNE 21 - JULY 21

SCALE
1/100

Dr No
2A

473

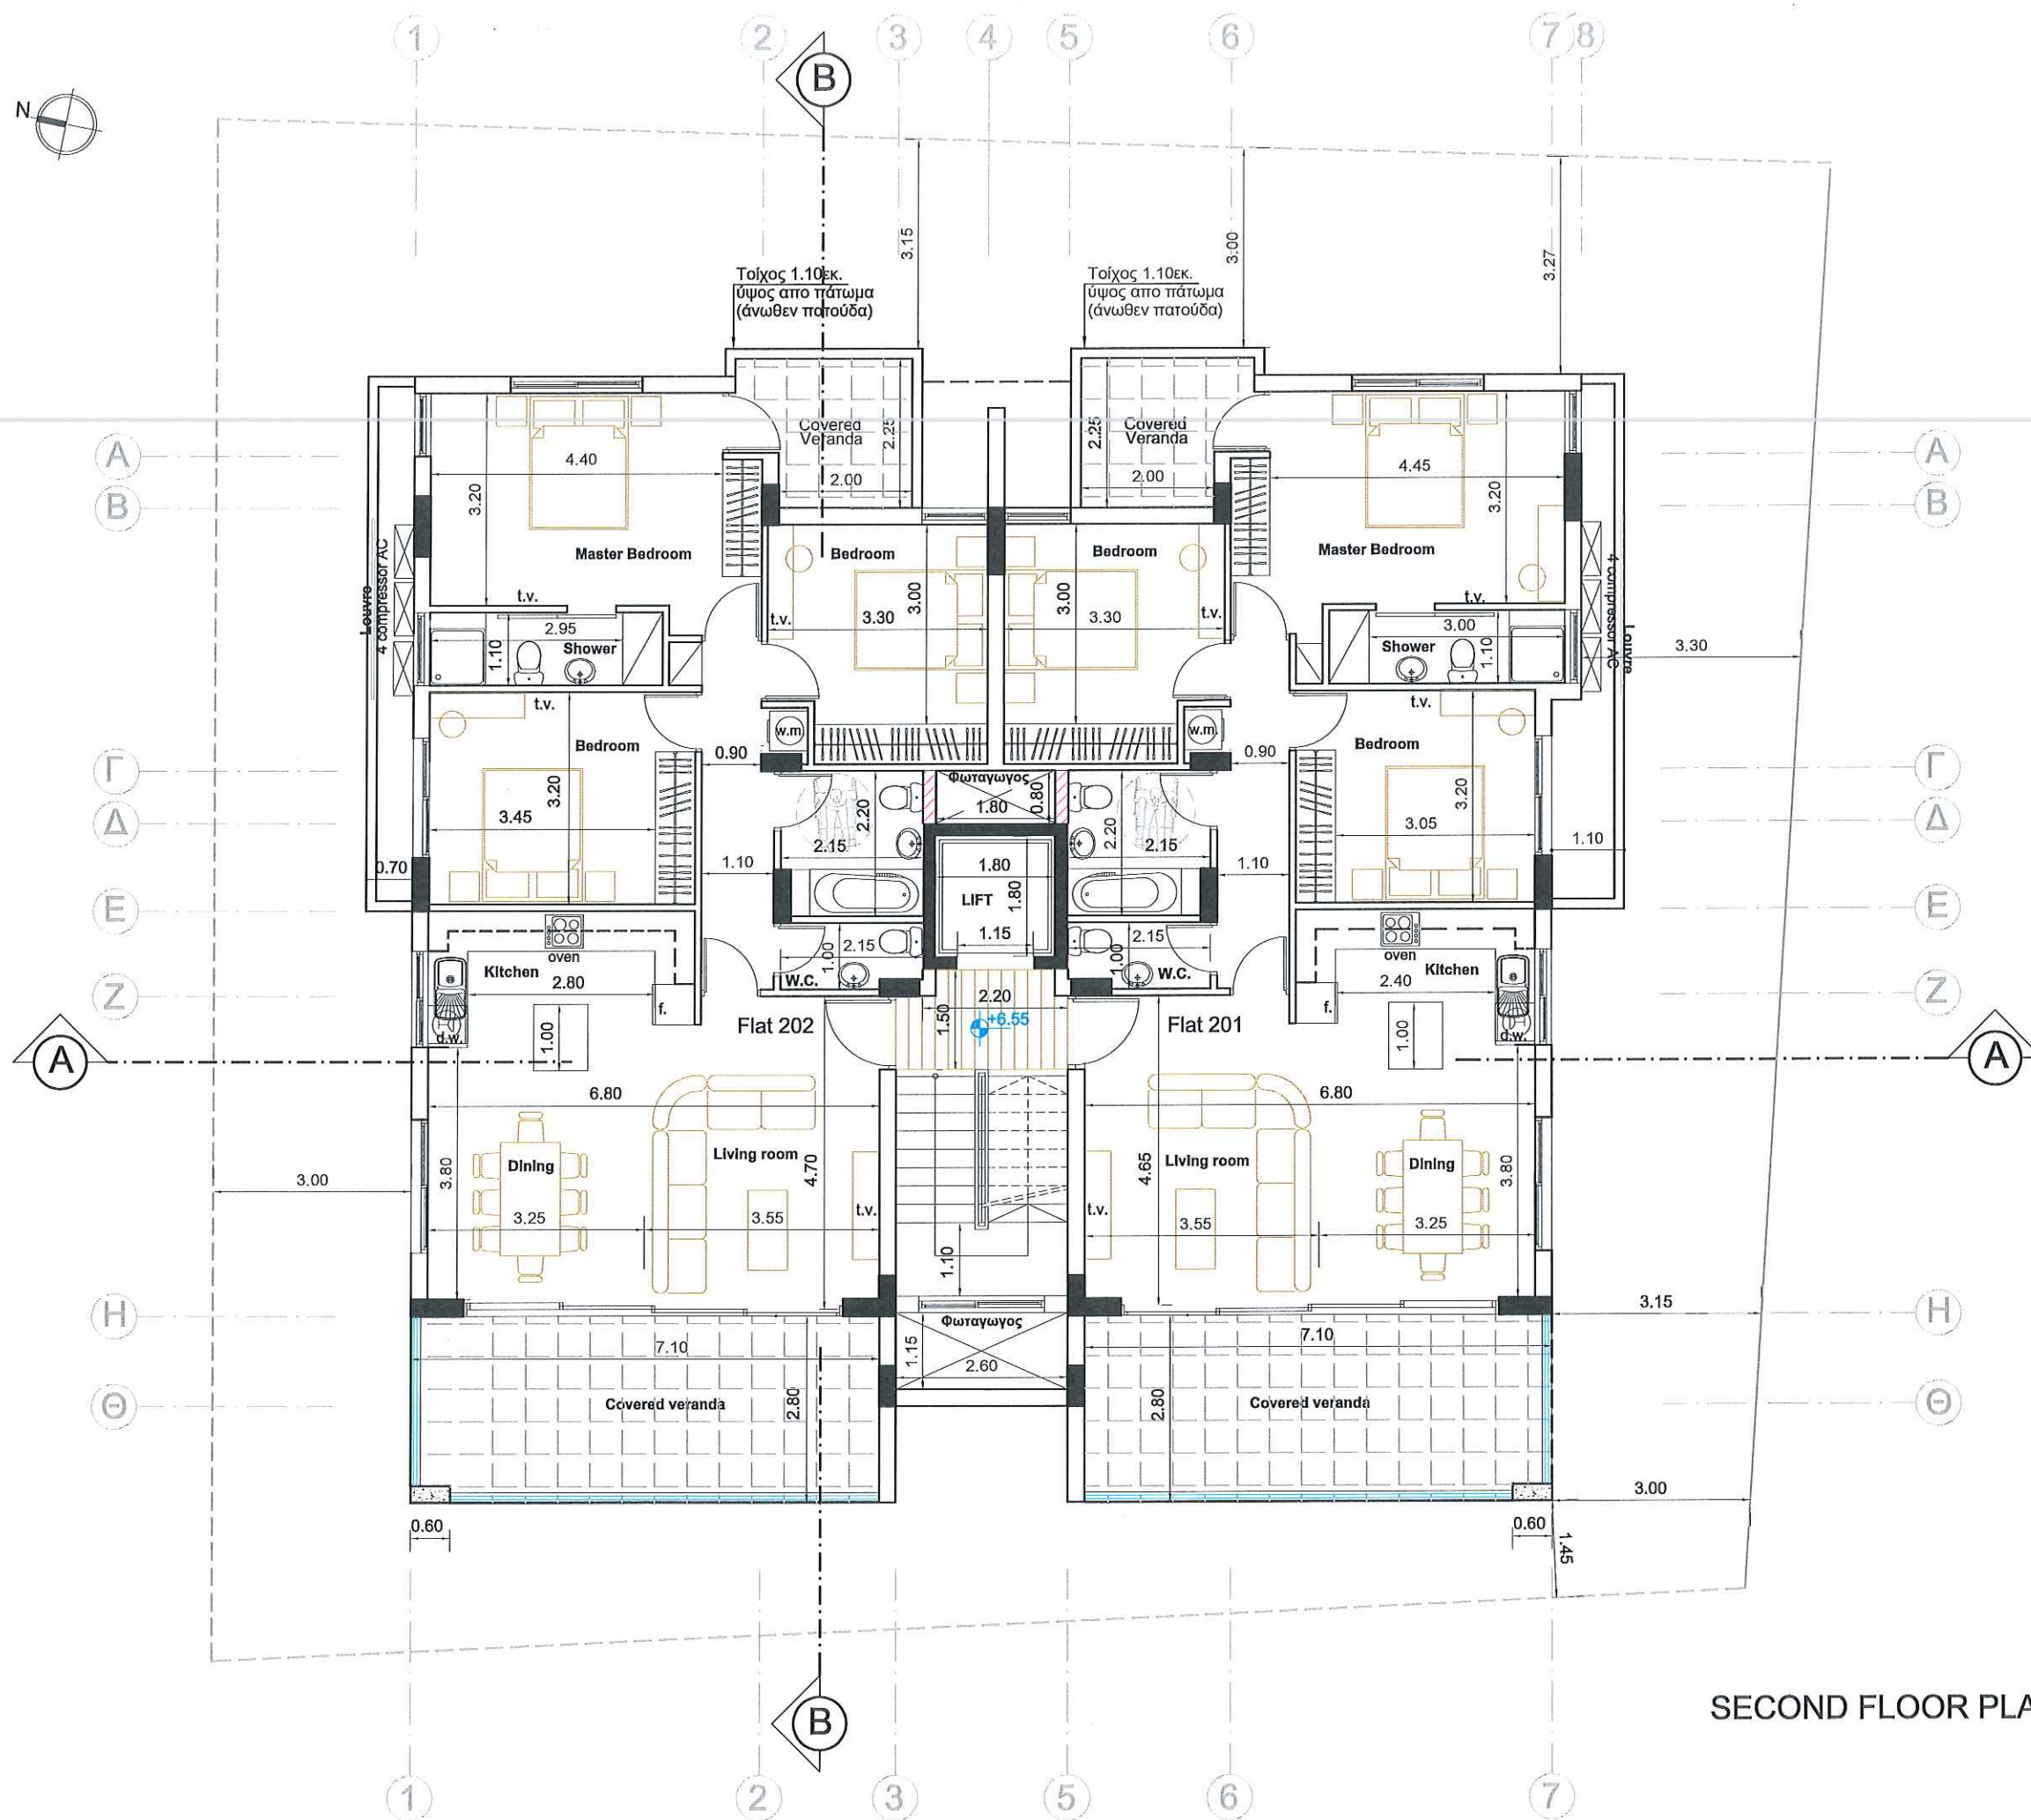 

NOTES

- 1-ΤΦΙΣΤΑΜΕΝΑ ΤΨΟΜΕΤΡΑ
- 2-ΠΡΟΤΕΙΝΟΜΕΝΑ ΤΨΟΜΕΤΡΑ

- 1-EXTERIOR WALLS WITH THERMAL INSULATION BRICKS THICKNESS 25cm
- 2- THE BUILDING WILL BE PAINTED OUTSIDE AND INSIDE
- 3- ON THE EXTERNAL OPENINGS ALUMINIUM WITH DOUBLE GLAZED GLASS WILL BE PLACED
- 4- FOR HPL COATING SEE ELEVATION
- 5- LAMINATED GLASS
- 6- ALL THE BATHROOM DOORS MUST HAVE AT LEAST 90cm CLEAR OPENING

Σταθερό γυαλί πυρίμαχο μιας ώρας

FLAT AREA 201 = 105.50 s.m.
FLAT AREA 202 = 107.00 s.m.

MICHALIS PHOTIOU & ASSOCIATES
Architects and engineers

1st April avenue 18
Mavros Block
Flat 22 - 6035 Larnaca
Tel. 24817777 - 99648303
Fax 24817778
E-mail : micha.photiou@cytanet.com.cy

CLIENT :

Par. Theoforou Estates Ltd

TITLE OF PROJECT :

ARMONIA -2- RESIDENCE

DRAWING TITLE :

SECOND FLOOR PLAN


DATE :

JUNE 21 - JULY 21

SCALE
1/100

Dr No
3A

473

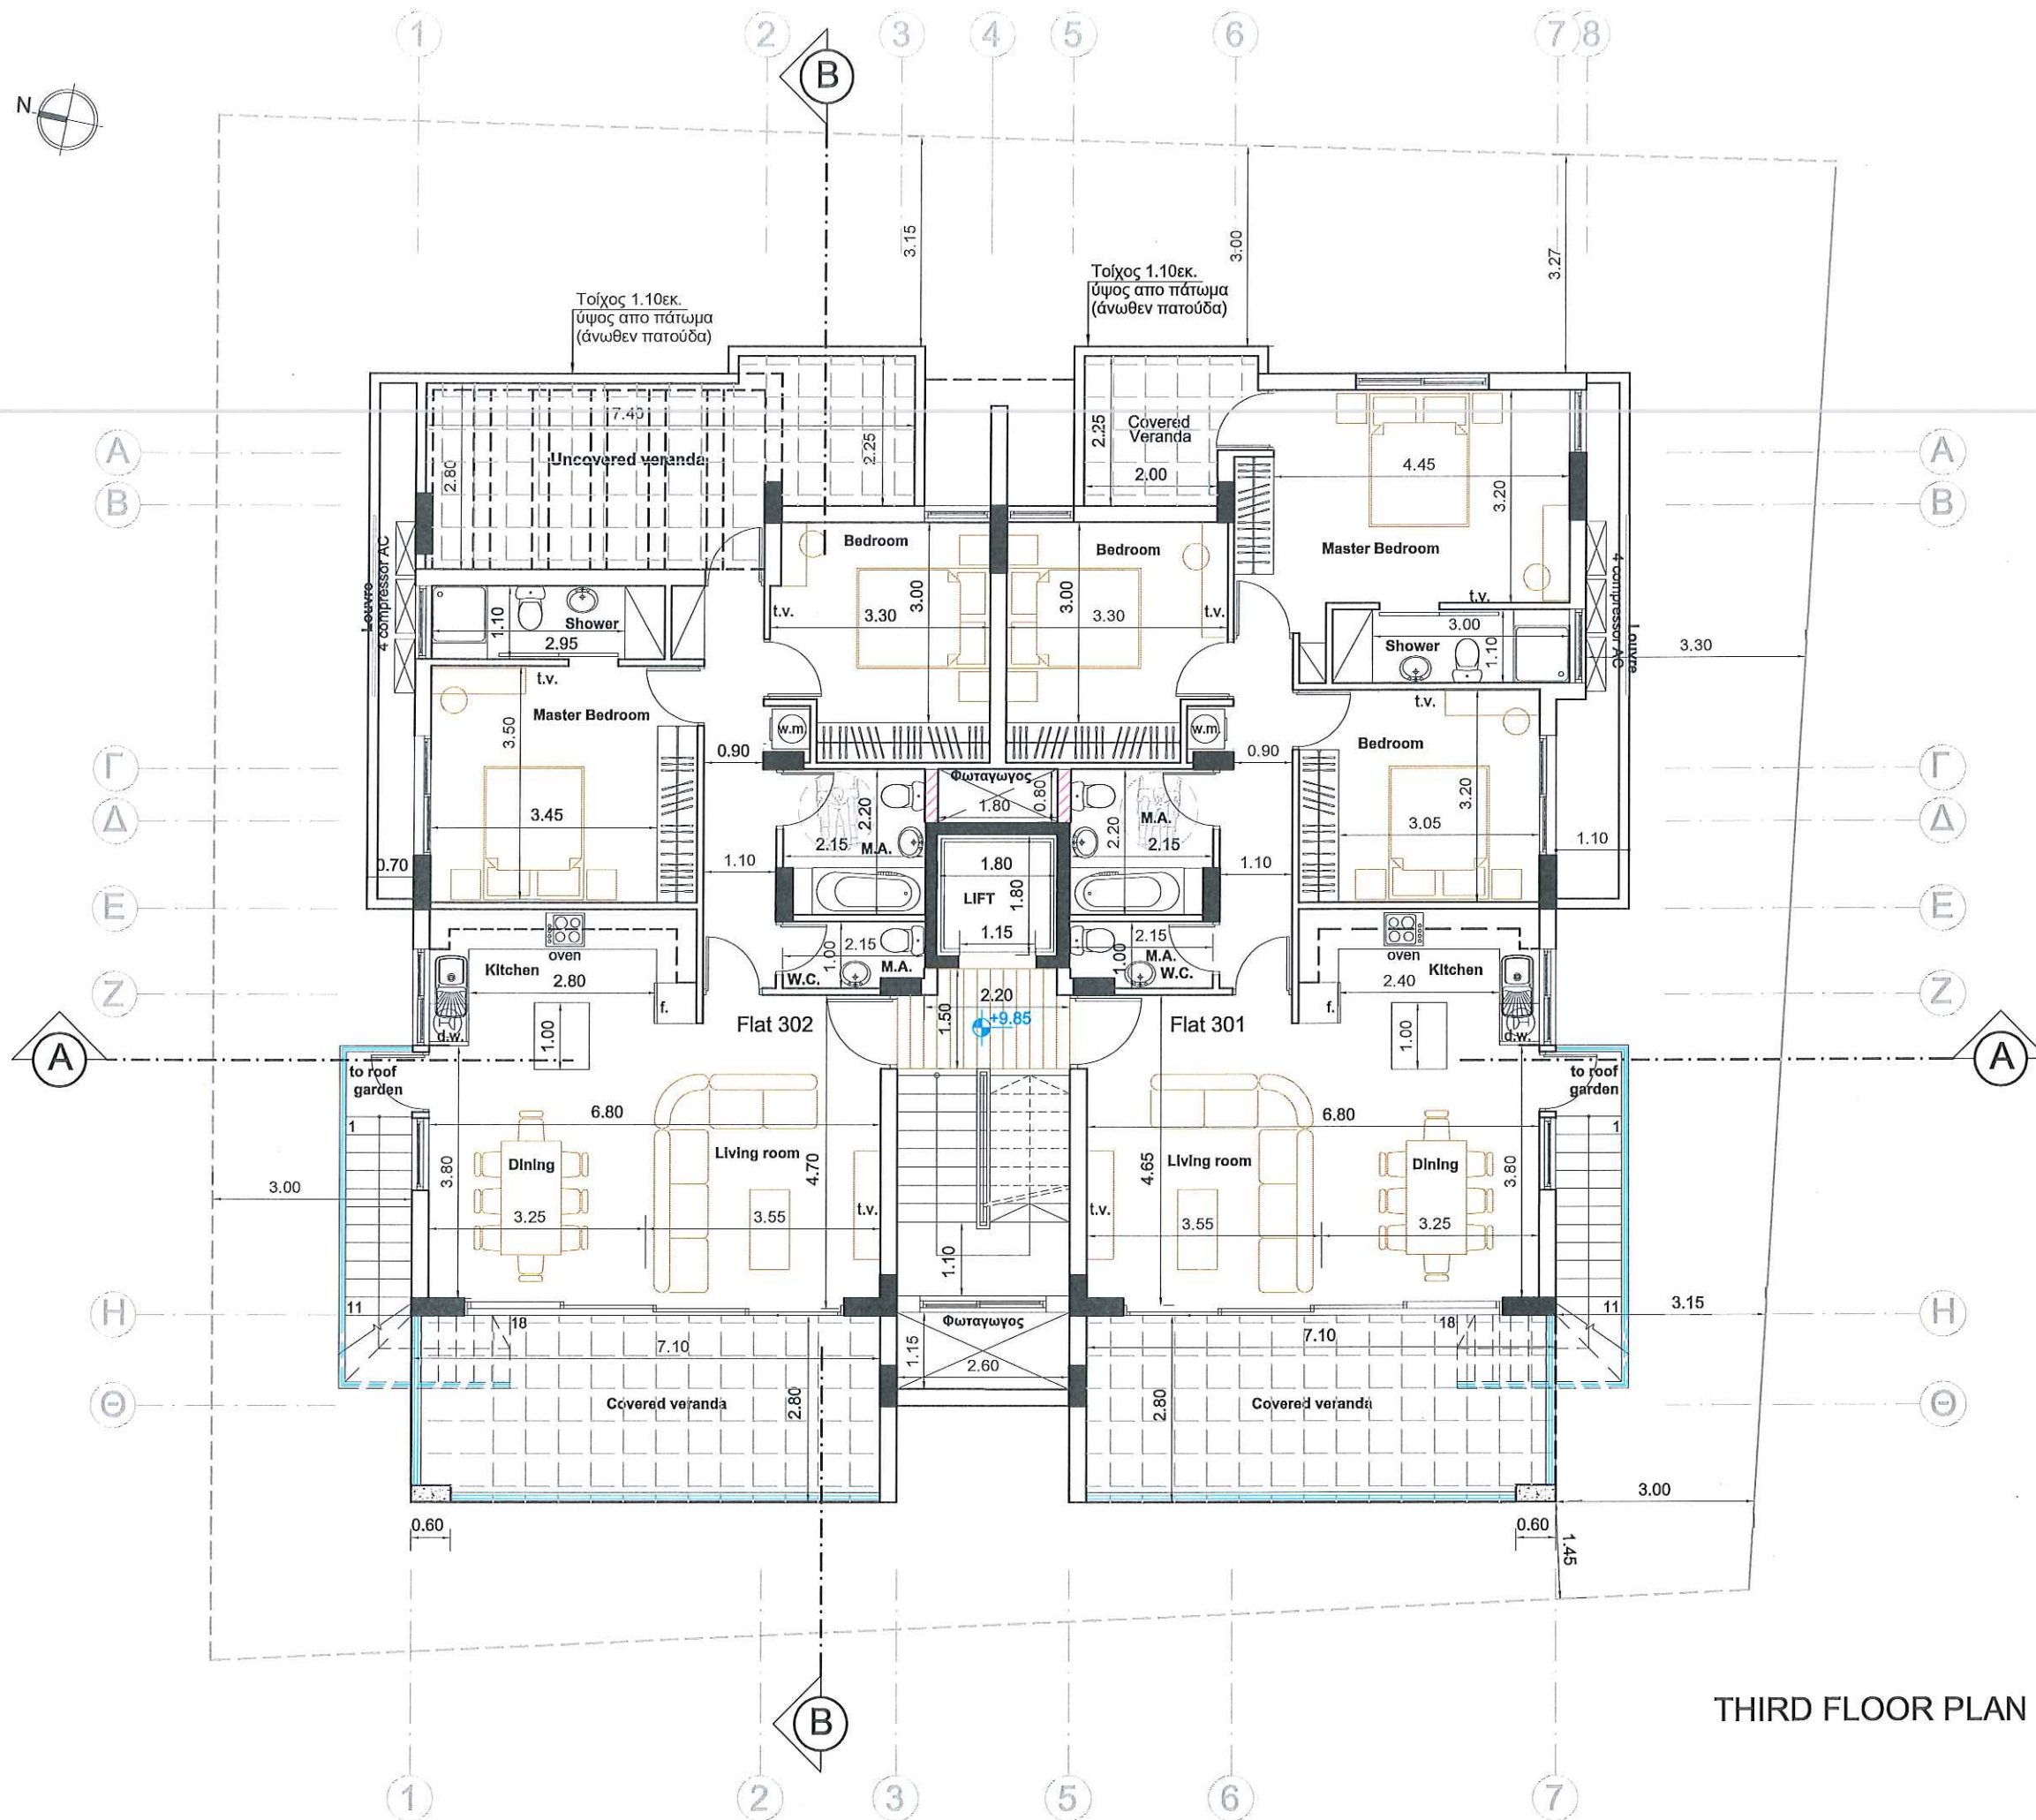

NOTES

- ⊕ ΤΦΙΣΤΑΜΕΝΑ ΤΨΟΜΕΤΡΑ
- ⊕ ΠΡΟΤΕΙΝΟΜΕΝΑ ΤΨΟΜΕΤΡΑ

- 1- EXTERIOR WALLS WITH THERMAL INSULATION BRICKS THICKNESS 25cm
- 2- THE BUILDING WILL BE PAINTED OUTSIDE AND INSIDE
- 3- ON THE EXTERNAL OPENINGS ALUMINIUM WITH DOUBLE GLAZED GLASS WILL BE PLACED
- 4- FOR HPL COATING SEE ELEVATION
- 5- LAMINATED GLASS
- 6- ALL THE BATHROOM DOORS MUST HAVE AT LEAST 90cm CLEAR OPENING
- 7- M.A: ΜΗΧΑΝΙΚΟΣ ΑΕΡΙΣΜΟΣ

Σταθερό γυαλί πυρίμαχο μίας ώρας

FLAT AREA 301 = 105.50 s.m.
FLAT AREA 302 = 91.30 s.m.

MICHALIS PHOTIOU & ASSOCIATES
Architects and engineers

1st April avenue 18
Mavros Block
Flat 22 - 6035 Larnaca
Tel. 24817777 - 99648303
Fax 24817778
E-mail : micha.photiou@cytanet.com.cy

CLIENT :

Par. Theoforou Estates Ltd

TITLE OF PROJECT :

ARMONIA -2- RESIDENCE

DRAWING TITLE :

THIRD FLOOR PLAN


DATE :

JUNE 21 - JULY 21 - MARCH 23

SCALE
1/100

Dr No
4A

473

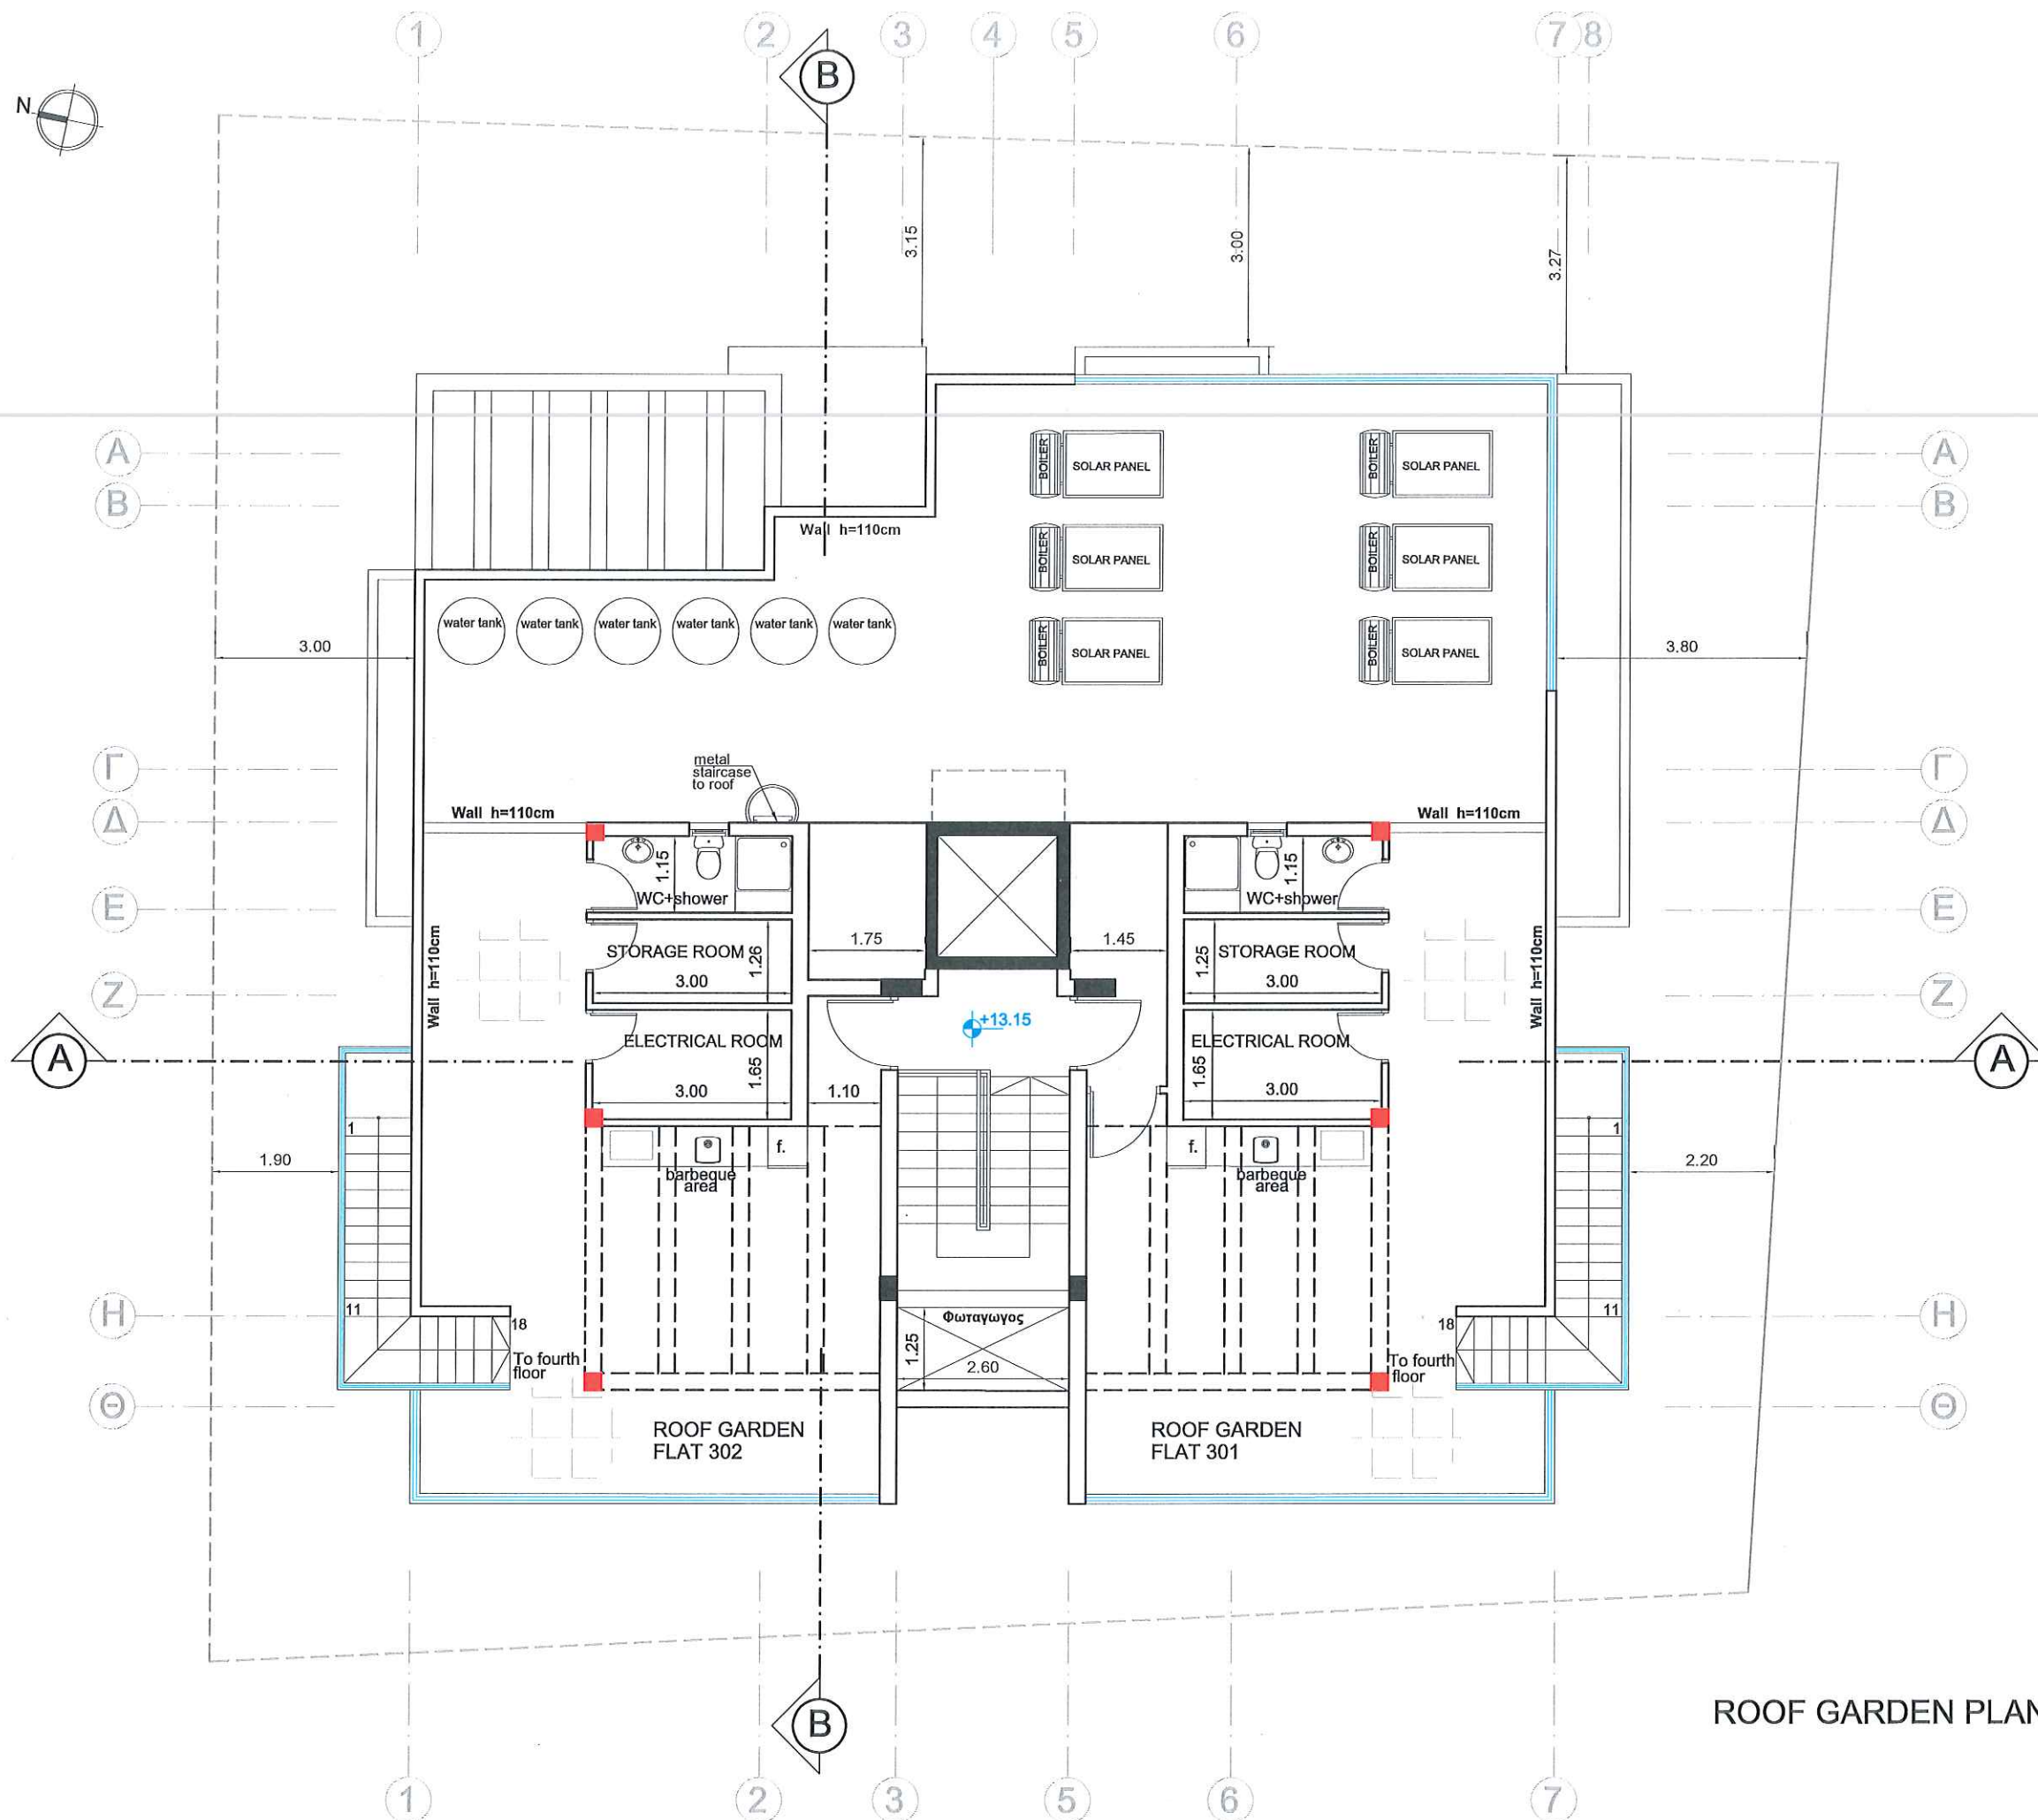

ROOF GARDEN PLAN

NOTES

- 1-ΕΞΩΤΕΡΙΚΕΣ ΤΕΙΧΕΣ ΜΕ ΘΕΡΜΟΜΟΝΩΤΙΚΑ ΤΙΧΕΣ 25cm
- 2- ΤΟ ΚΤΙΡΙΟ ΘΑ ΕΙΝΑΙ ΧΡΩΜΑΤΩΜΕΝΟ ΕΚΤΕΡΩΣ ΚΑΙ ΕΣΤΕΡΩΣ
- 3- ΣΤΑ ΕΞΩΤΕΡΙΚΑ ΑΝΟΙΓΜΑΤΑ ΑΛΟΥΜΙΝΙΟ ΜΕ ΔΙΠΛΟ ΓΛΑΖΕ
- 4- ΓΙΑ ΤΗΝ ΕΠΙΧΡΩΣΗ ΔΕΙΞΕΤΕ ΤΗΝ ΕΛΕΥΘΕΡΙΑ
- 5- ΛΑΜΙΝΑΡΙΟ ΚΑΛΥΜΜΑ

MICHALIS PHOTIOU
& ASSOCIATES
Architects and engineers

1st April avenue 18
Mavros Block
Flat 22 - 6035 Larnaca
Tel. 24817777 - 99648303
Fax 24817778
E-mail : micha.photiou@cytanet.com.cy

CLIENT :

Par. Theoforou Estates Ltd

TITLE OF PROJECT :

ARMONIA -2- RESIDENCE

DRAWING TITLE :

ROOF GARDEN PLAN


DATE :

JUNE 21 - MARCH 23

SCALE
1/100

Dr No
5A

473

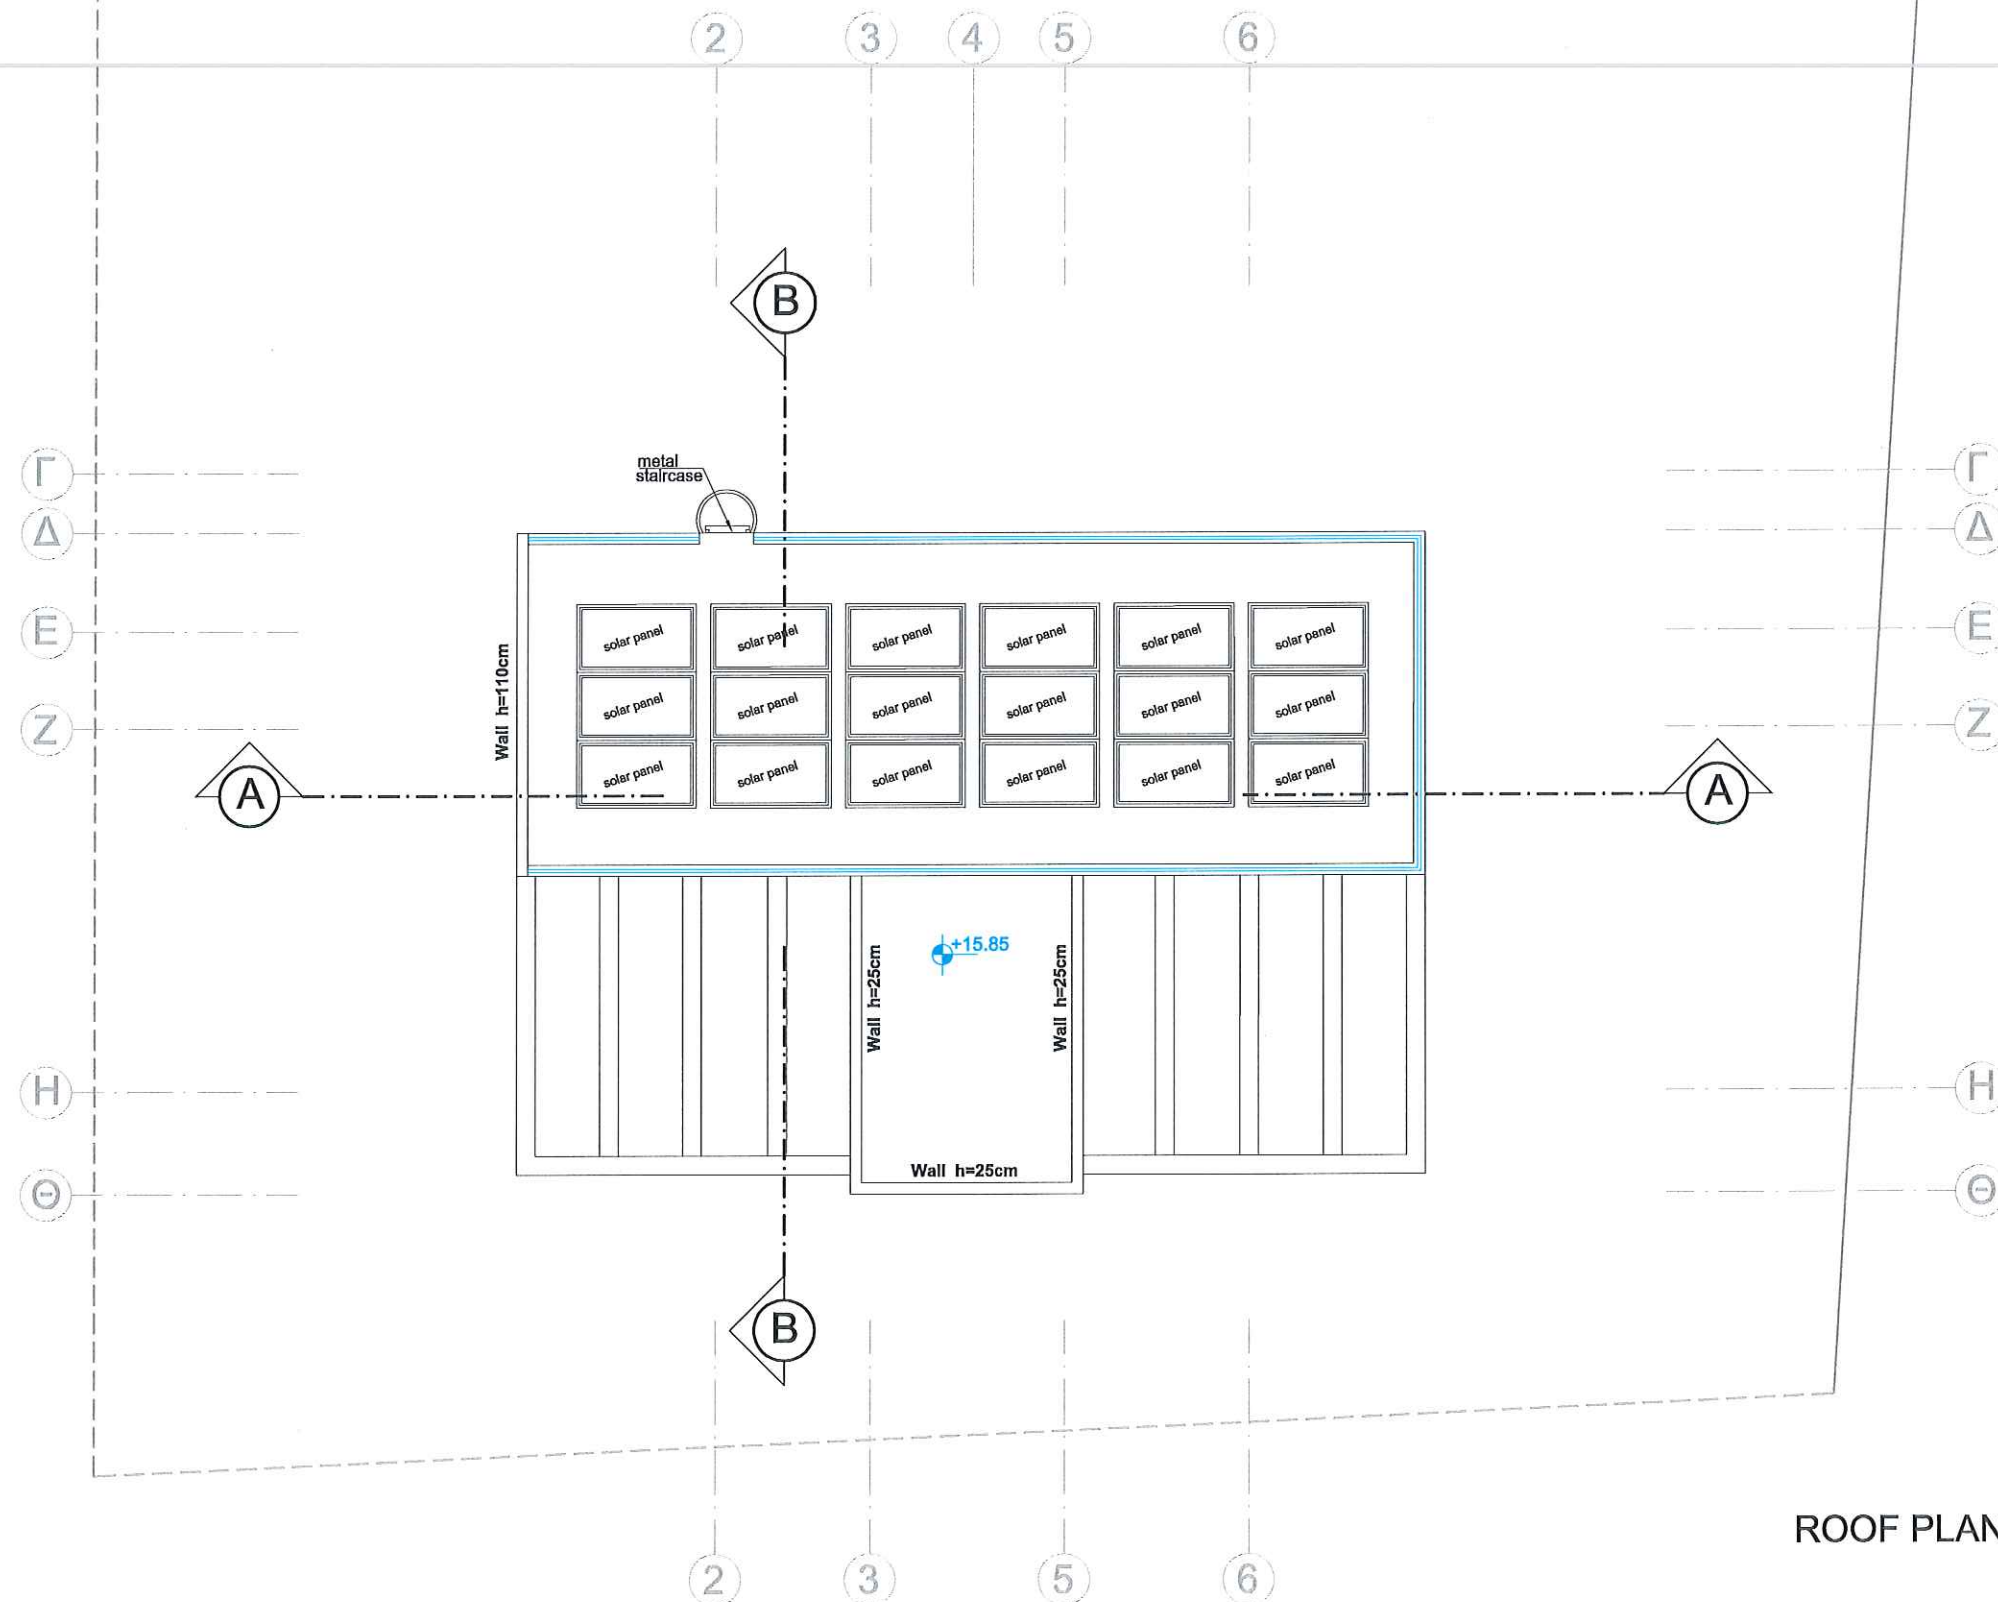

NOTES

- ⊕ ΤΦΙΣΤΑΜΕΝΑ ΤΨΟΜΕΤΡΑ
⊕ ΠΡΟΤΕΙΝΟΜΕΝΑ ΤΨΟΜΕΤΡΑ

- 1- EXTERIOR WALLS WITH THERMAL INSULATION BRICKS THICKNESS 25cm
- 2- THE BUILDING WILL BE PAINTED OUTSIDE AND INSIDE
- 3- ON THE EXTERNAL OPENINGS ALUMINIUM WITH DOUBLE GLAZED GLASS WILL BE PLACED
- 4- FOR HPL COATING SEE ELEVATION
- 5- LAMINATED GLASS

**MICHALIS PHOTIOU
& ASSOCIATES**
Architects and engineers

1st April avenue 18
Mavros Block
Flat 22 - 6035 Lamaca
Tel. 24817777 - 99648303
Fax 24817778
E-mail : micha.photiou@cytanet.com.cy

CLIENT :

Par. Theoforou Estates Ltd

TITLE OF PROJECT :

ARMONIA -2- RESIDENCE

DRAWING TITLE :

ROOF GARDEN PLAN

DATE :

JUNE 21

SCALE
1/100

Dr No
6A

473

NOTES

- 1-ΕΞΩΤΕΡΙΚΕΣ ΤΕΙΧΕΣ ΜΕ ΘΕΡΜΩΤΙΚΑ ΤΙΧΕΣ 25cm
- 2- ΤΟ ΚΤΙΡΙΟ ΘΑ ΕΙΝΑΙ ΧΡΩΜΑΤΙΣΜΕΝΟ ΕΚΤΕΡΝΩΣ ΚΑΙ ΕΣΤΕΡΝΩΣ
- 3- ΣΤΙΣ ΕΞΩΤΕΡΙΚΕΣ ΑΝΟΙΞΕΙΣ ΑΛΟΥΜΙΝΙΟ ΜΕ ΔΙΠΛΗ ΓΛΑΖΕΡΑ ΘΑ ΘΕΤΑΙ
- 4- ΓΙΑ ΤΗΝ ΚΕΡΑΜΙΚΗ ΚΑΙ ΤΗΝ ΧΡΩΜΑΤΙΣΜΗ ΔΕΙΤΕ ΤΗΝ ΕΞΩΤΕΡΙΚΗ ΕΙΣΑΓΩΓΗ

MICHALIS PHOTIOU
& ASSOCIATES
Architects and engineers

1st April avenue 18
Mavros Block
Flat 22 - 6035 Larnaca
Tel. 24817777 - 99648303
Fax 24817778
E-mail : micha.photiou@cytanet.com.cy

CLIENT :
Par. Theoforou Estates Ltd

TITLE OF PROJECT :
ARMONIA -2- RESIDENCE


DRAWING TITLE :
WEST ELEVATION

DATE :
JUNE 21

SCALE
1/100

Dr No
7A

473

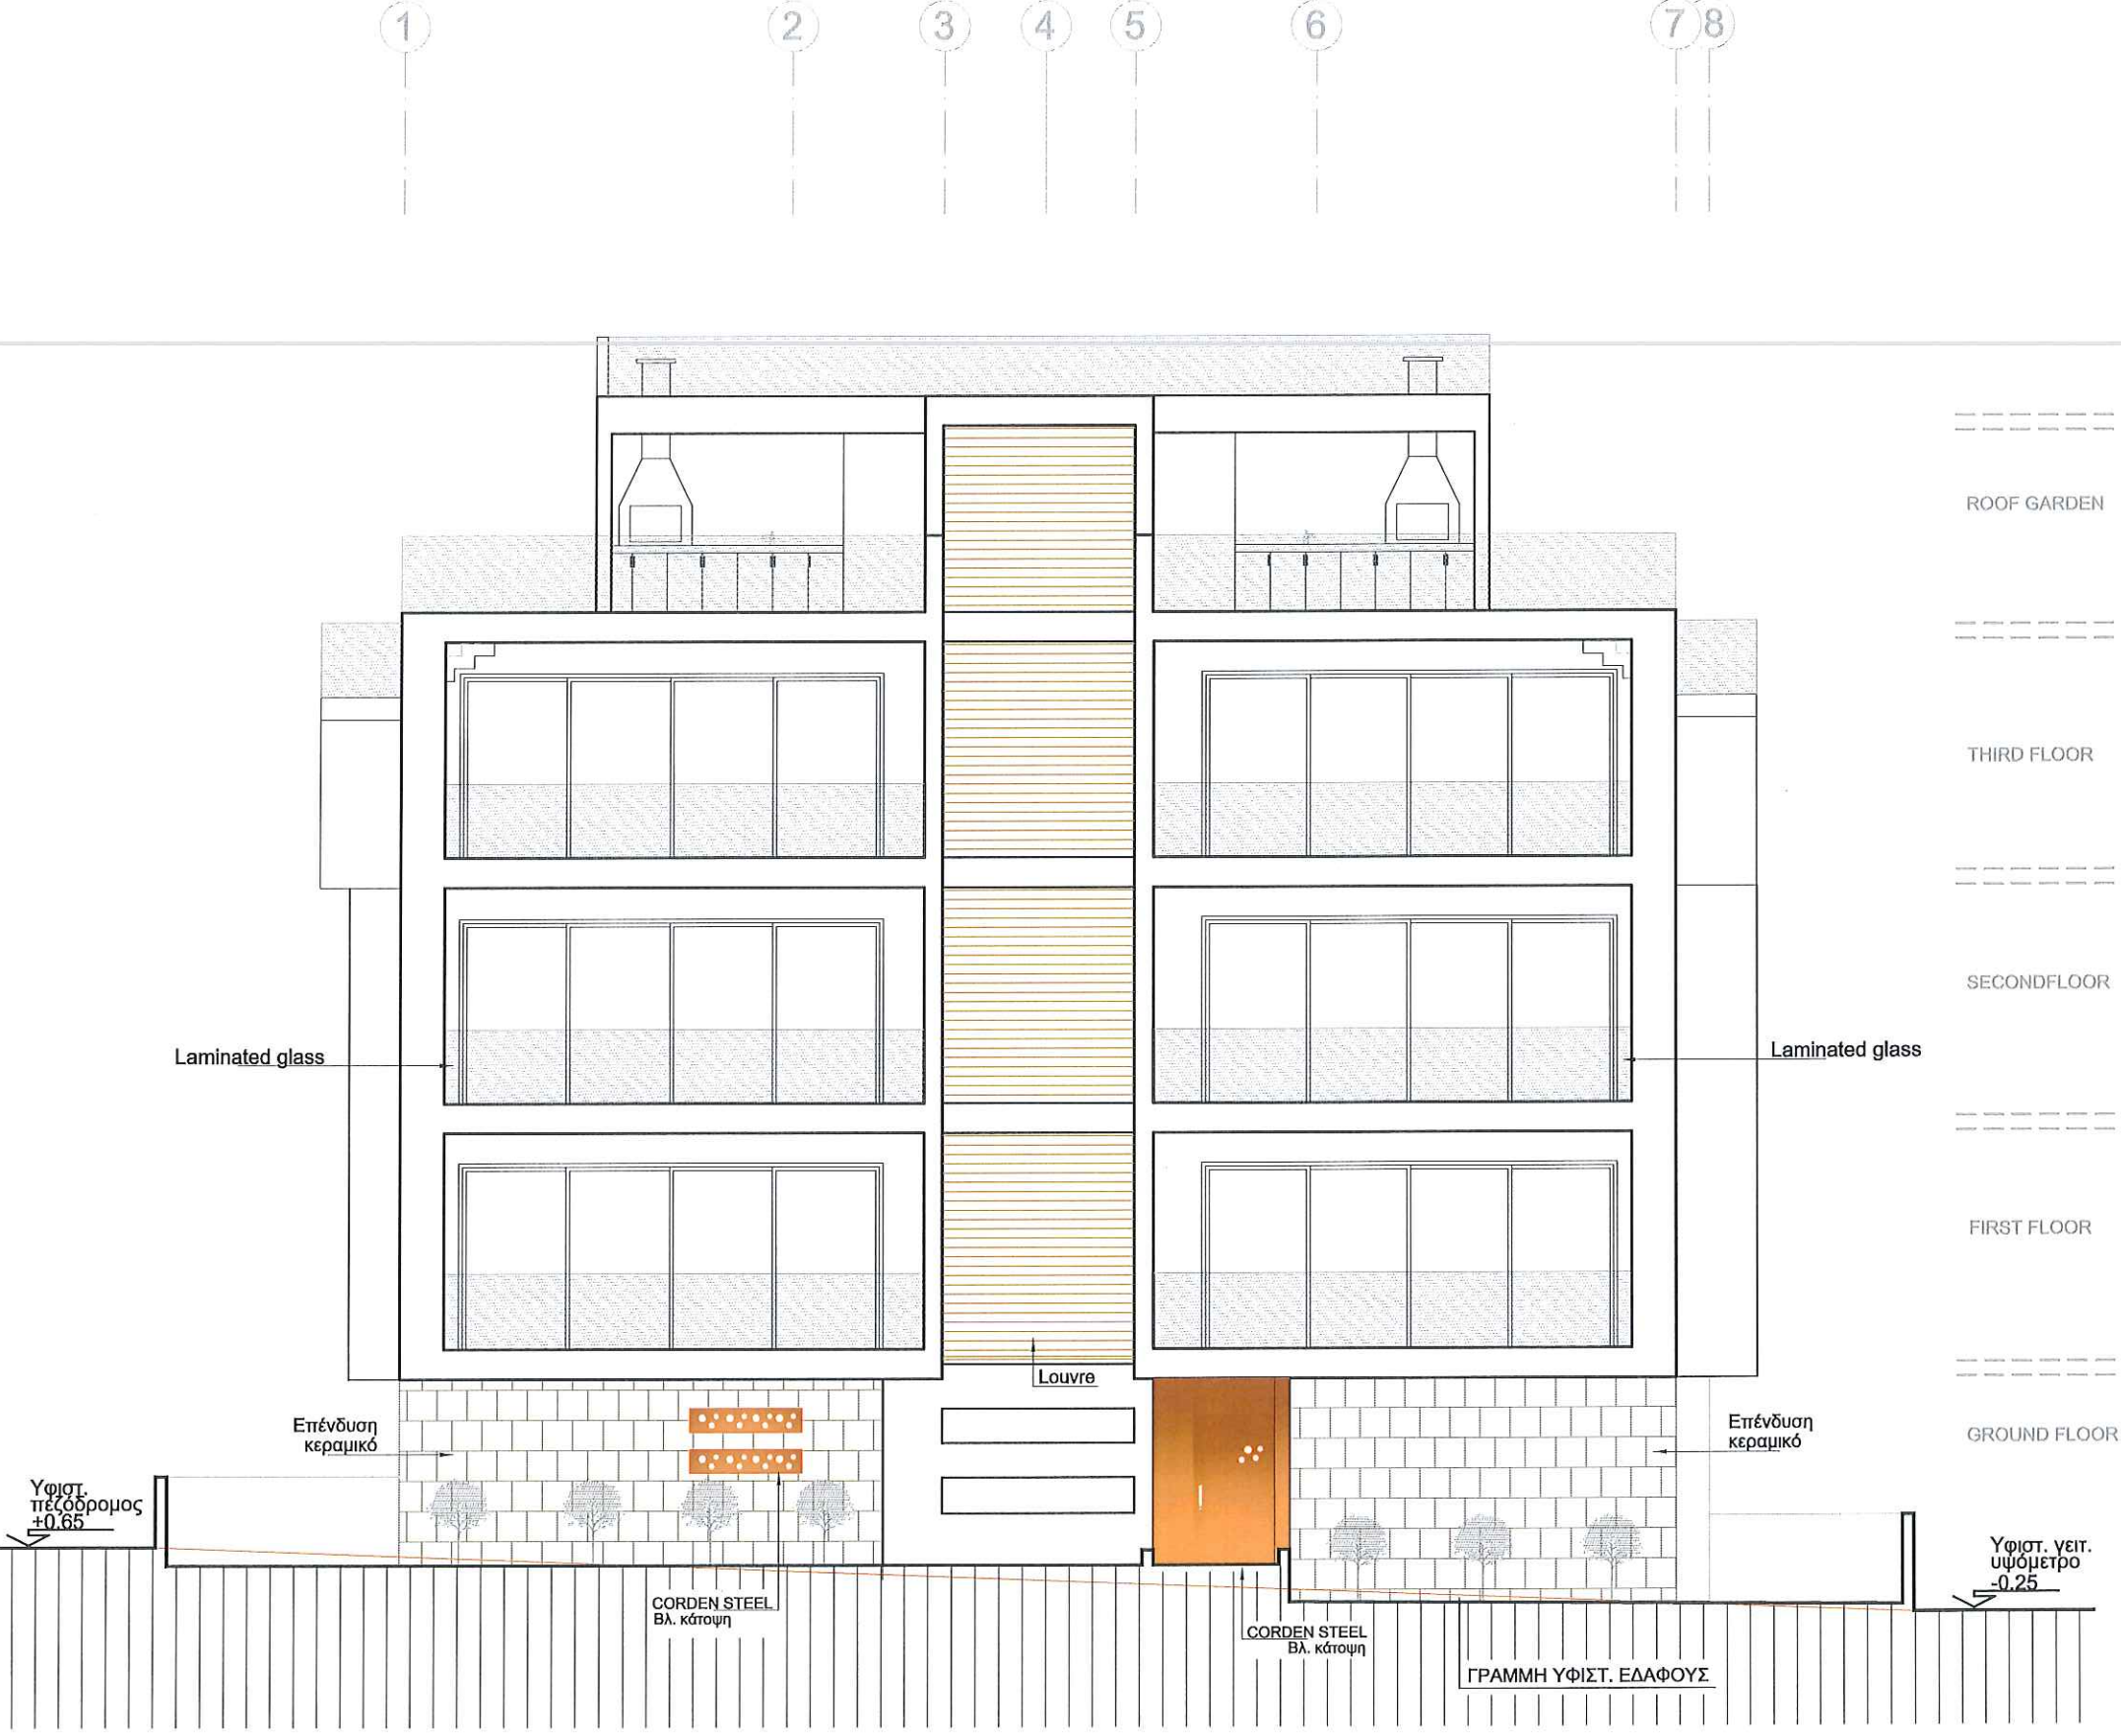

WEST ELEVATION

NOTES

- ⊕ ΤΦΙΣΤΑΜΕΝΑ ΤΨΟΜΕΤΡΑ
⊕ ΠΡΟΤΕΙΝΟΜΕΝΑ ΤΨΟΜΕΤΡΑ

- 1- EXTERIOR WALLS WITH THERMAL INSULATION BRICKS THICKNESS 25cm
2- THE BUILDING WILL BE PAINTED OUTSIDE AND INSIDE
3- ON THE EXTERNAL OPENINGS ALUMINIUM WITH DOUBLE GLAZED GLASS WILL BE PLACED
4- FOR CERAMIC and CORDEN STEEL COATING SEE ELEVATION

MICHALIS PHOTIOU
& ASSOCIATES
Architects and engineers

1st April avenue 18
Mavros Block
Flat 22 - 6035 Larnaca
Tel. 24817777 - 99648303
Fax 24817778
E-mail : micha.photiou@cytanet.com.cy

CLIENT :

Par. Theoforou Estates Ltd

TITLE OF PROJECT :

ARMONIA -2- RESIDENCE

DRAWING TITLE :

SOUTH ELEVATION


DATE :

JUNE 21

SCALE
1/100

Dr No
8A

473

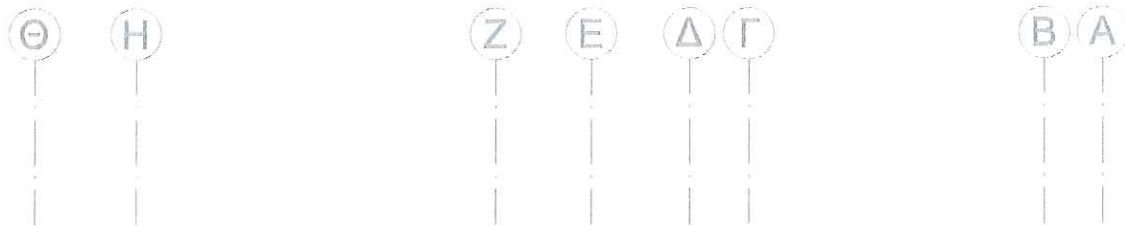

ROOF GARDEN

THIRD FLOOR

SECOND FLOOR

FIRST FLOOR

GROUND FLOOR

Laminated glass

CORDEN STEEL
Βλ. κάτοψη

Δημόσιο
πάρκο
-0.20


πατούδα

Louvre

Υψιστ. γειτ.
υψόμετρο
+1.90

ΓΡΑΜΜΗ ΥΦΙΣΤ. ΕΔΑΦΟΥΣ

SOUTH ELEVATION

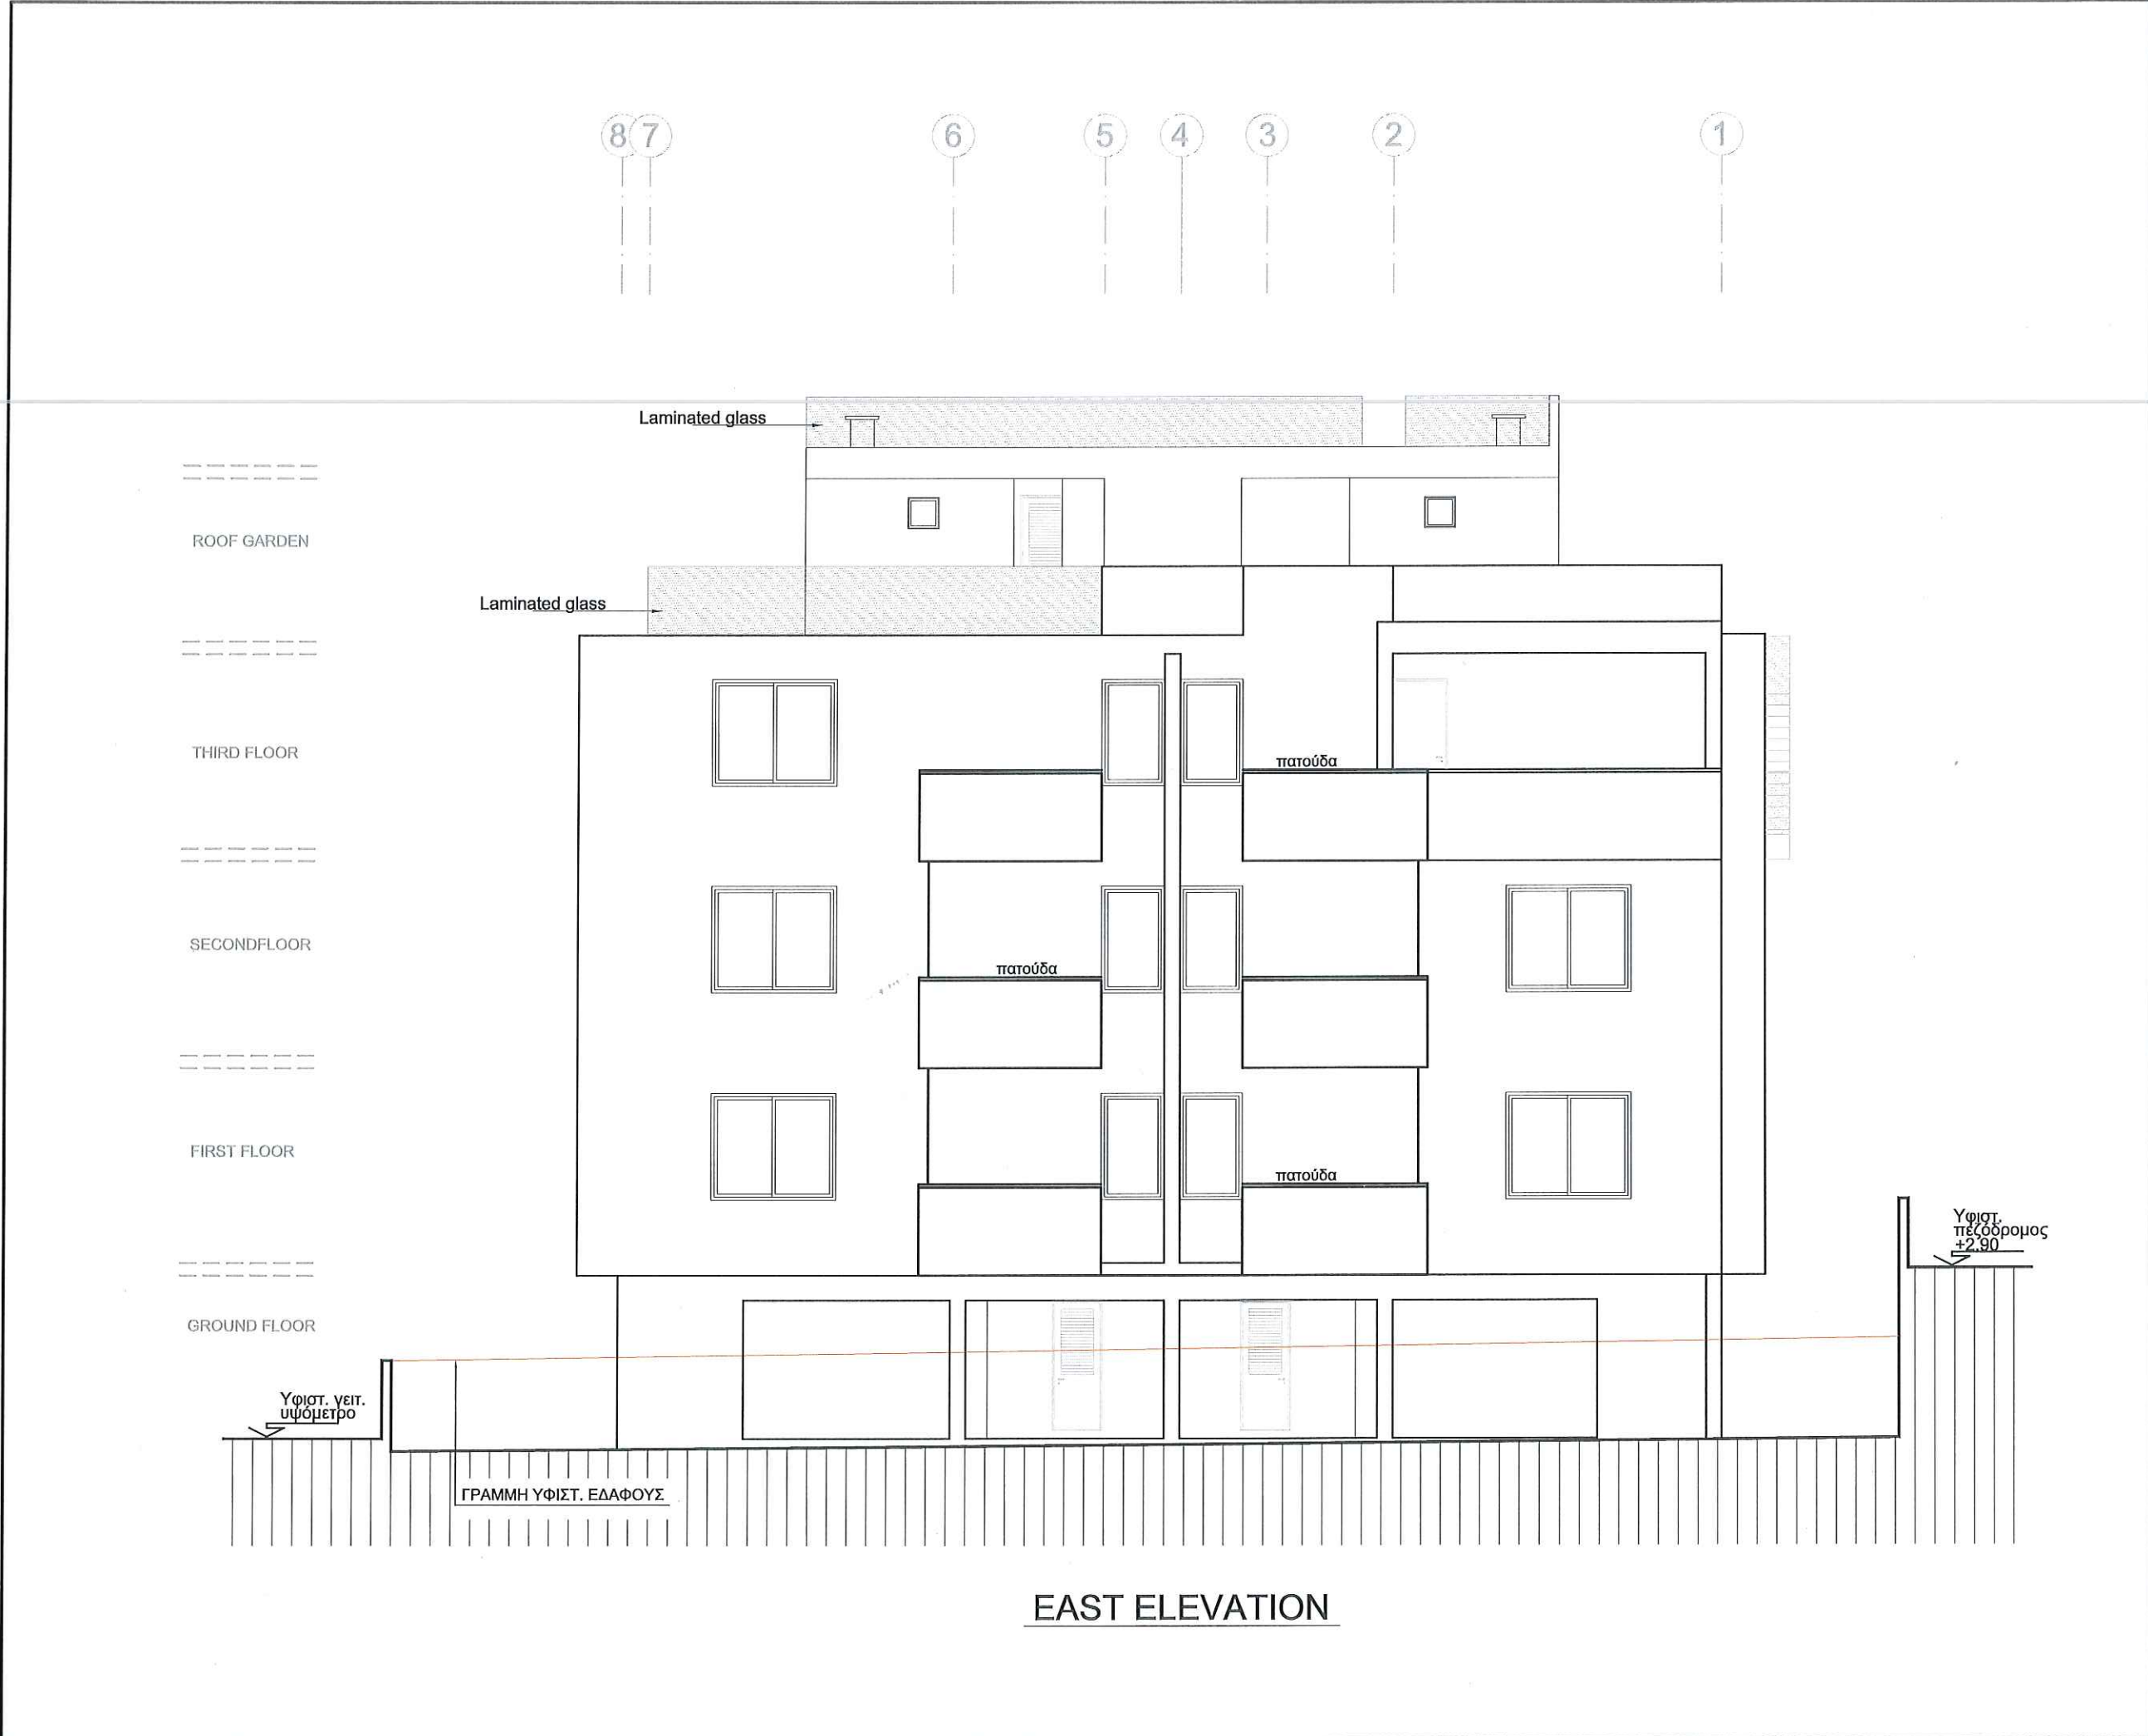


NOTES		
⊕ — ΤΦΙΣΤΑΜΕΝΑ ΤΨΟΜΕΤΡΑ ⊕ — ΠΡΟΤΕΙΝΟΜΕΝΑ ΤΨΟΜΕΤΡΑ		
1- EXTERIOR WALLS WITH THERMAL INSULATION BRICKS THICKNESS 25cm		
2- THE BUILDING WILL BE PAINTED OUTSIDE AND INSIDE		
3- ON THE EXTERNAL OPENINGS ALUMINIUM WITH DOUBLE GLAZED GLASS WILL BE PLACED		
4- FOR CERAMIC and CORDEN STEEL COATING SEE ELEVATION		
MICHALIS PHOTIOU & ASSOCIATES Architects and engineers 1st April avenue 18 Mavros Block Flat 22 - 6035 Larnaca Tel. 24817777 - 99648303 Fax 24817778 E-mail : micha.photiou@cytanet.com.cy		
CLIENT :		
Par. Theoforou Estates Ltd		
TITLE OF PROJECT :		
ARMONIA -2- RESIDENCE		
DRAWING TITLE :		
EAST ELEVATION		
DATE :		
JUNE 21 - JULY 21		
SCALE	Dr No	473
1/100	9A	

Α
Β

Γ
Δ
Ε
Ζ

Η
Θ

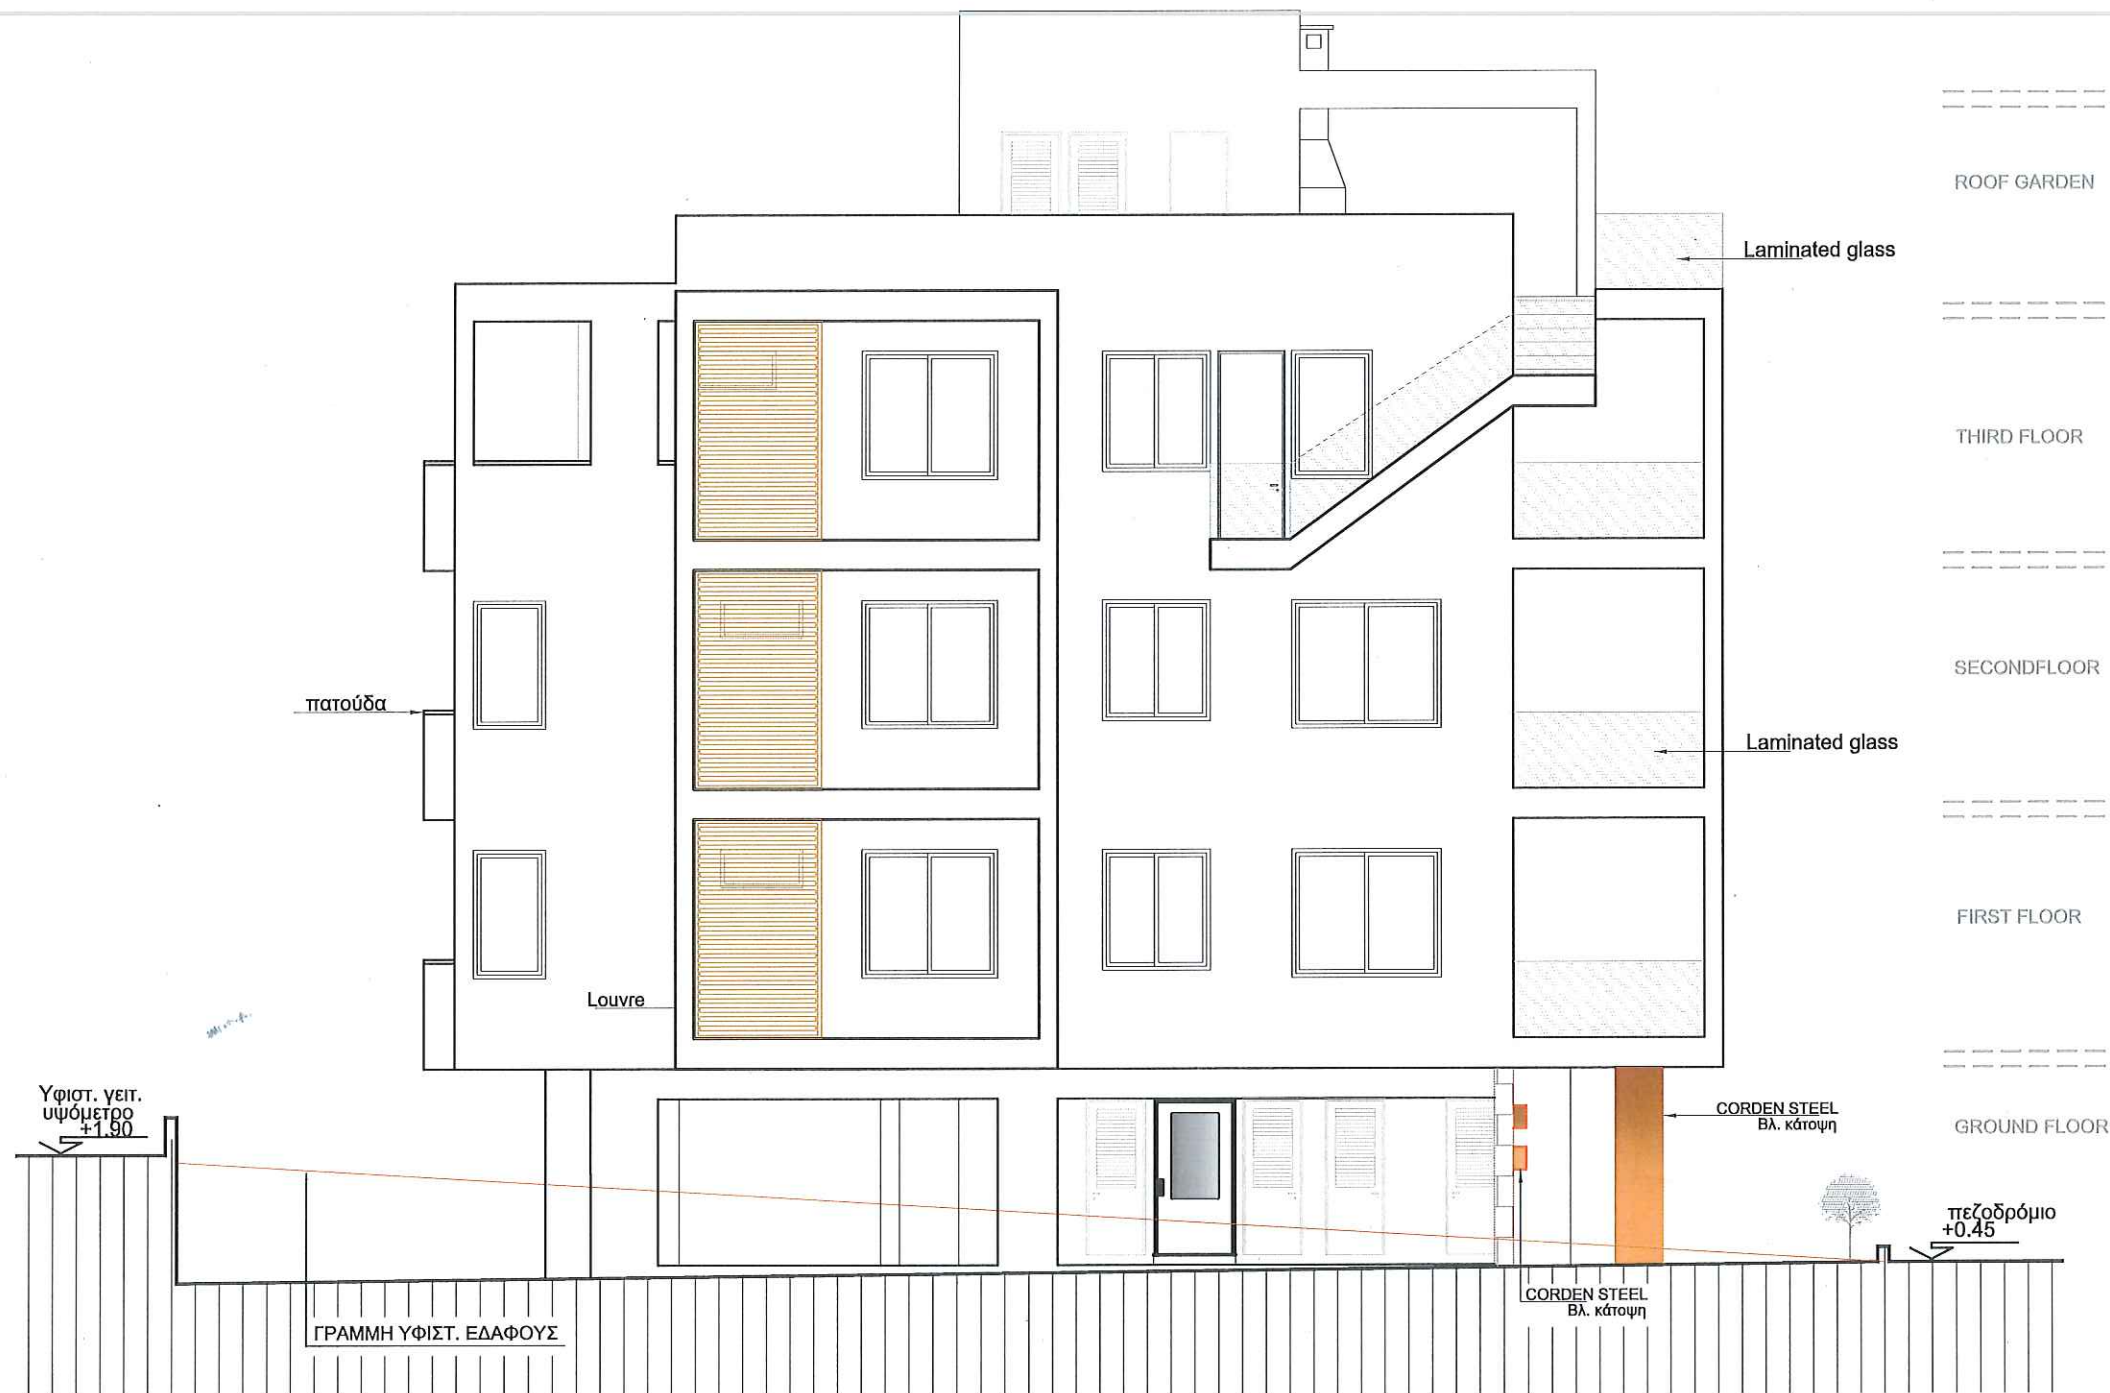

NORTH ELEVATION

NOTES

- ⊕ ΤΦΙΣΤΑΜΕΝΑ ΤΨΟΜΕΤΡΑ
- ⊕ ΠΡΟΤΕΙΝΟΜΕΝΑ ΤΨΟΜΕΤΡΑ

- 1- EXTERIOR WALLS WITH THERMAL INSULATION BRICKS THICKNESS 25cm
- 2- THE BUILDING WILL BE PAINTED OUTSIDE AND INSIDE
- 3- ON THE EXTERNAL OPENINGS ALUMINIUM WITH DOUBLE GLAZED GLASS WILL BE PLACED
- 4- FOR CERAMIC and CORDEN STEEL COATING SEE ELEVATION

**MICHALIS PHOTIOU
& ASSOCIATES**
Architects and engineers

1st April avenue 18
Mavros Block
Flat 22 - 6035 Larnaca
Tel. 24817777 - 99648303
Fax 24817778
E-mail : micha.photiou@cytanet.com.cy

CLIENT :

Par. Theoforou Estates Ltd

TITLE OF PROJECT :

ARMONIA -2- RESIDENCE

DRAWING TITLE :

NORTH ELEVATION

DATE :

JUNE 21 - JULY21

SCALE
1/100

Dr No
10A

473

NOTES

- ΤΦΙΣΤΑΜΕΝΑ ΤΨΟΜΕΤΡΑ
- ΠΡΟΤΕΙΝΟΜΕΝΑ ΤΨΟΜΕΤΡΑ

- 1- EXTERIOR WALLS WITH THERMAL INSULATION BRICKS THICKNESS 25cm
- 2- THE BUILDING WILL BE PAINTED OUTSIDE AND INSIDE
- 3- ON THE EXTERNAL OPENINGS ALUMINIUM WITH DOUBLE GLAZED GLASS WILL BE PLACED
- 4- FOR CERAMIC and CORDEN STEEL COATING SEE ELEVATION

MICHALIS PHOTIOU
& ASSOCIATES
Architects and engineers

1st April avenue 18
Mavros Block
Flat 22 - 6035 Larnaca
Tel. 24817777 - 99648303
Fax 24817778
E-mail : micha.photiou@cytanet.com.cy

CLIENT :

Par. Theoforou Estates Ltd

TITLE OF PROJECT :

ARMONIA -2- RESIDENCE

DRAWING TITLE :

SECTION A-A


DATE :

JUNE 21

SCALE
1/100

Dr No
11A

473

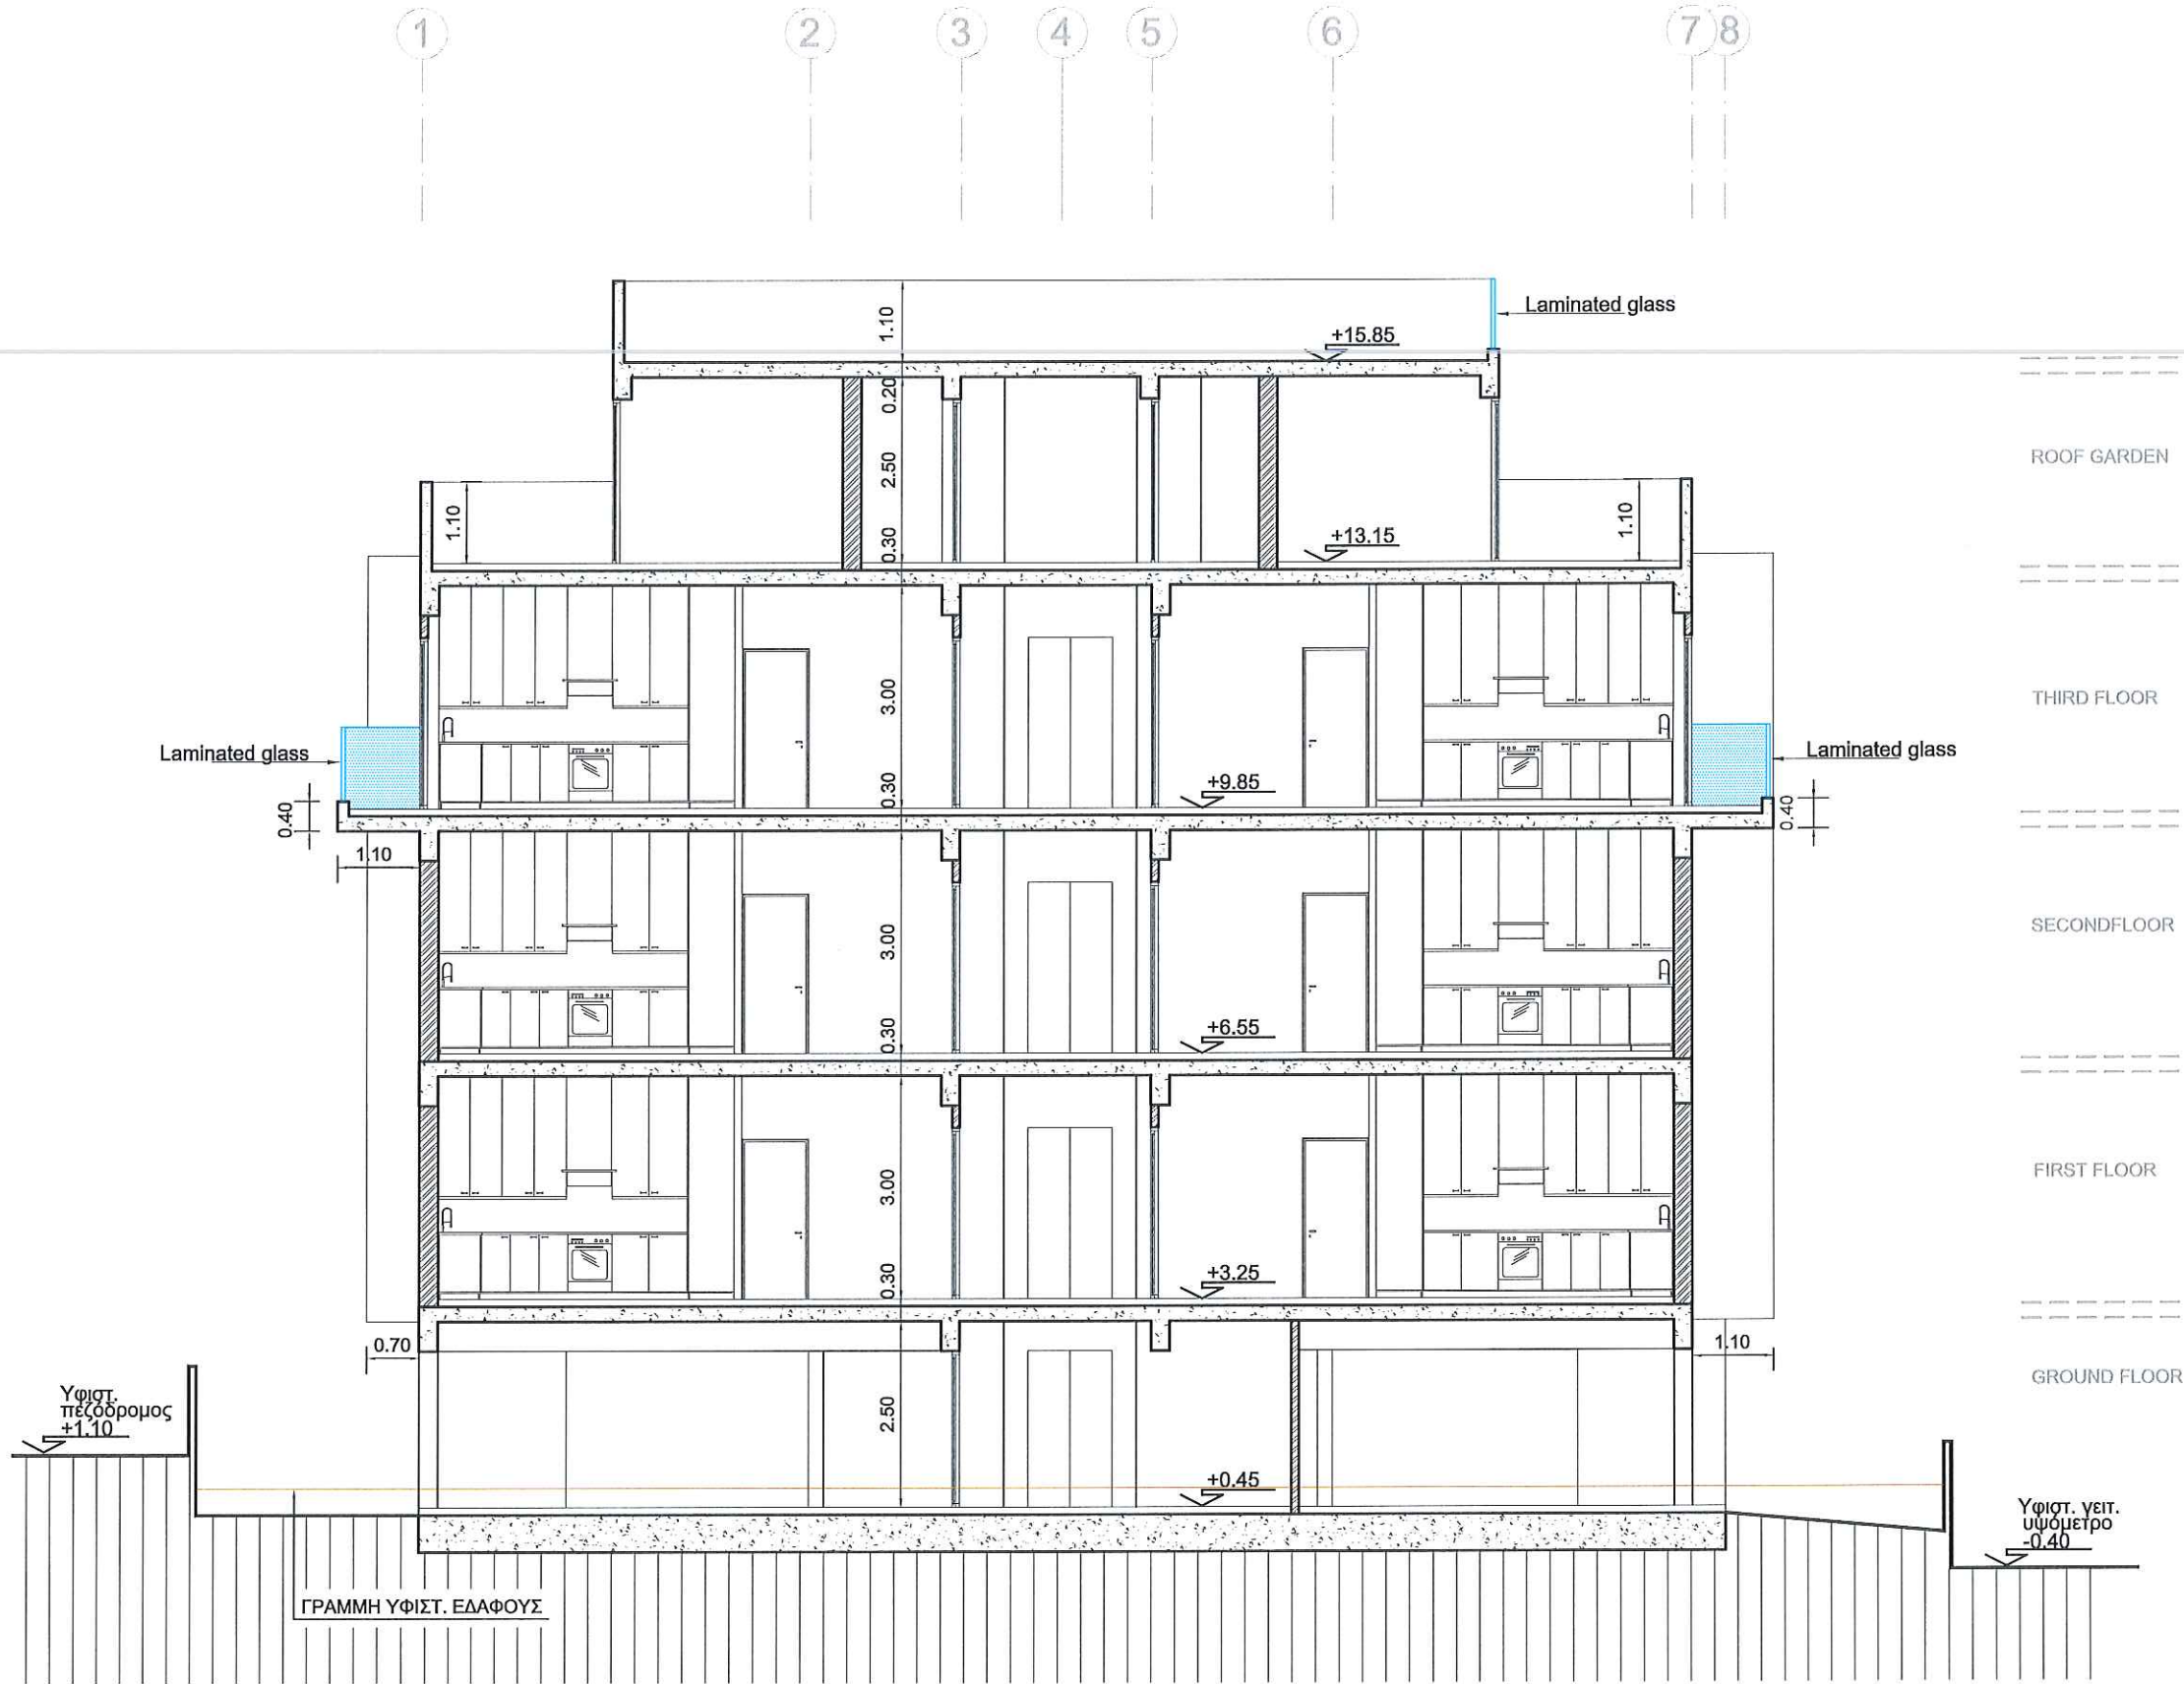

TOMH A-A

NOTES

- ΤΦΙΣΤΑΜΕΝΑ ΤΨΟΜΕΤΡΑ
- ΠΡΟΤΕΙΝΟΜΕΝΑ ΤΨΟΜΕΤΡΑ

- 1-EXTERIOR WALLS WITH THERMAL INSULATION BRICKS THICKNESS 25cm
- 2- THE BUILDING WILL BE PAINTED OUTSIDE AND INSIDE
- 3- ON THE EXTERNAL OPENINGS ALUMINIUM WITH DOUBLE GLAZED GLASS WILL BE PLACED
- 4- FOR CERAMIC and CORDEN STEEL COATING SEE ELEVATION

MICHALIS PHOTIOU & ASSOCIATES
Architects and engineers

1st April avenue 18
Mavros Block
Flat 22 - 6035 Larnaca
Tel. 24817777 - 99648303
Fax 24817778
E-mail : micha.photiou@cytanet.com.cy

CLIENT :

Par. Theoforou Estates Ltd

TITLE OF PROJECT :

ARMONIA -2- RESIDENCE

DRAWING TITLE :

SECTION B-B


DATE :

JUNE 21

SCALE
1/100

Dr No
12A

473

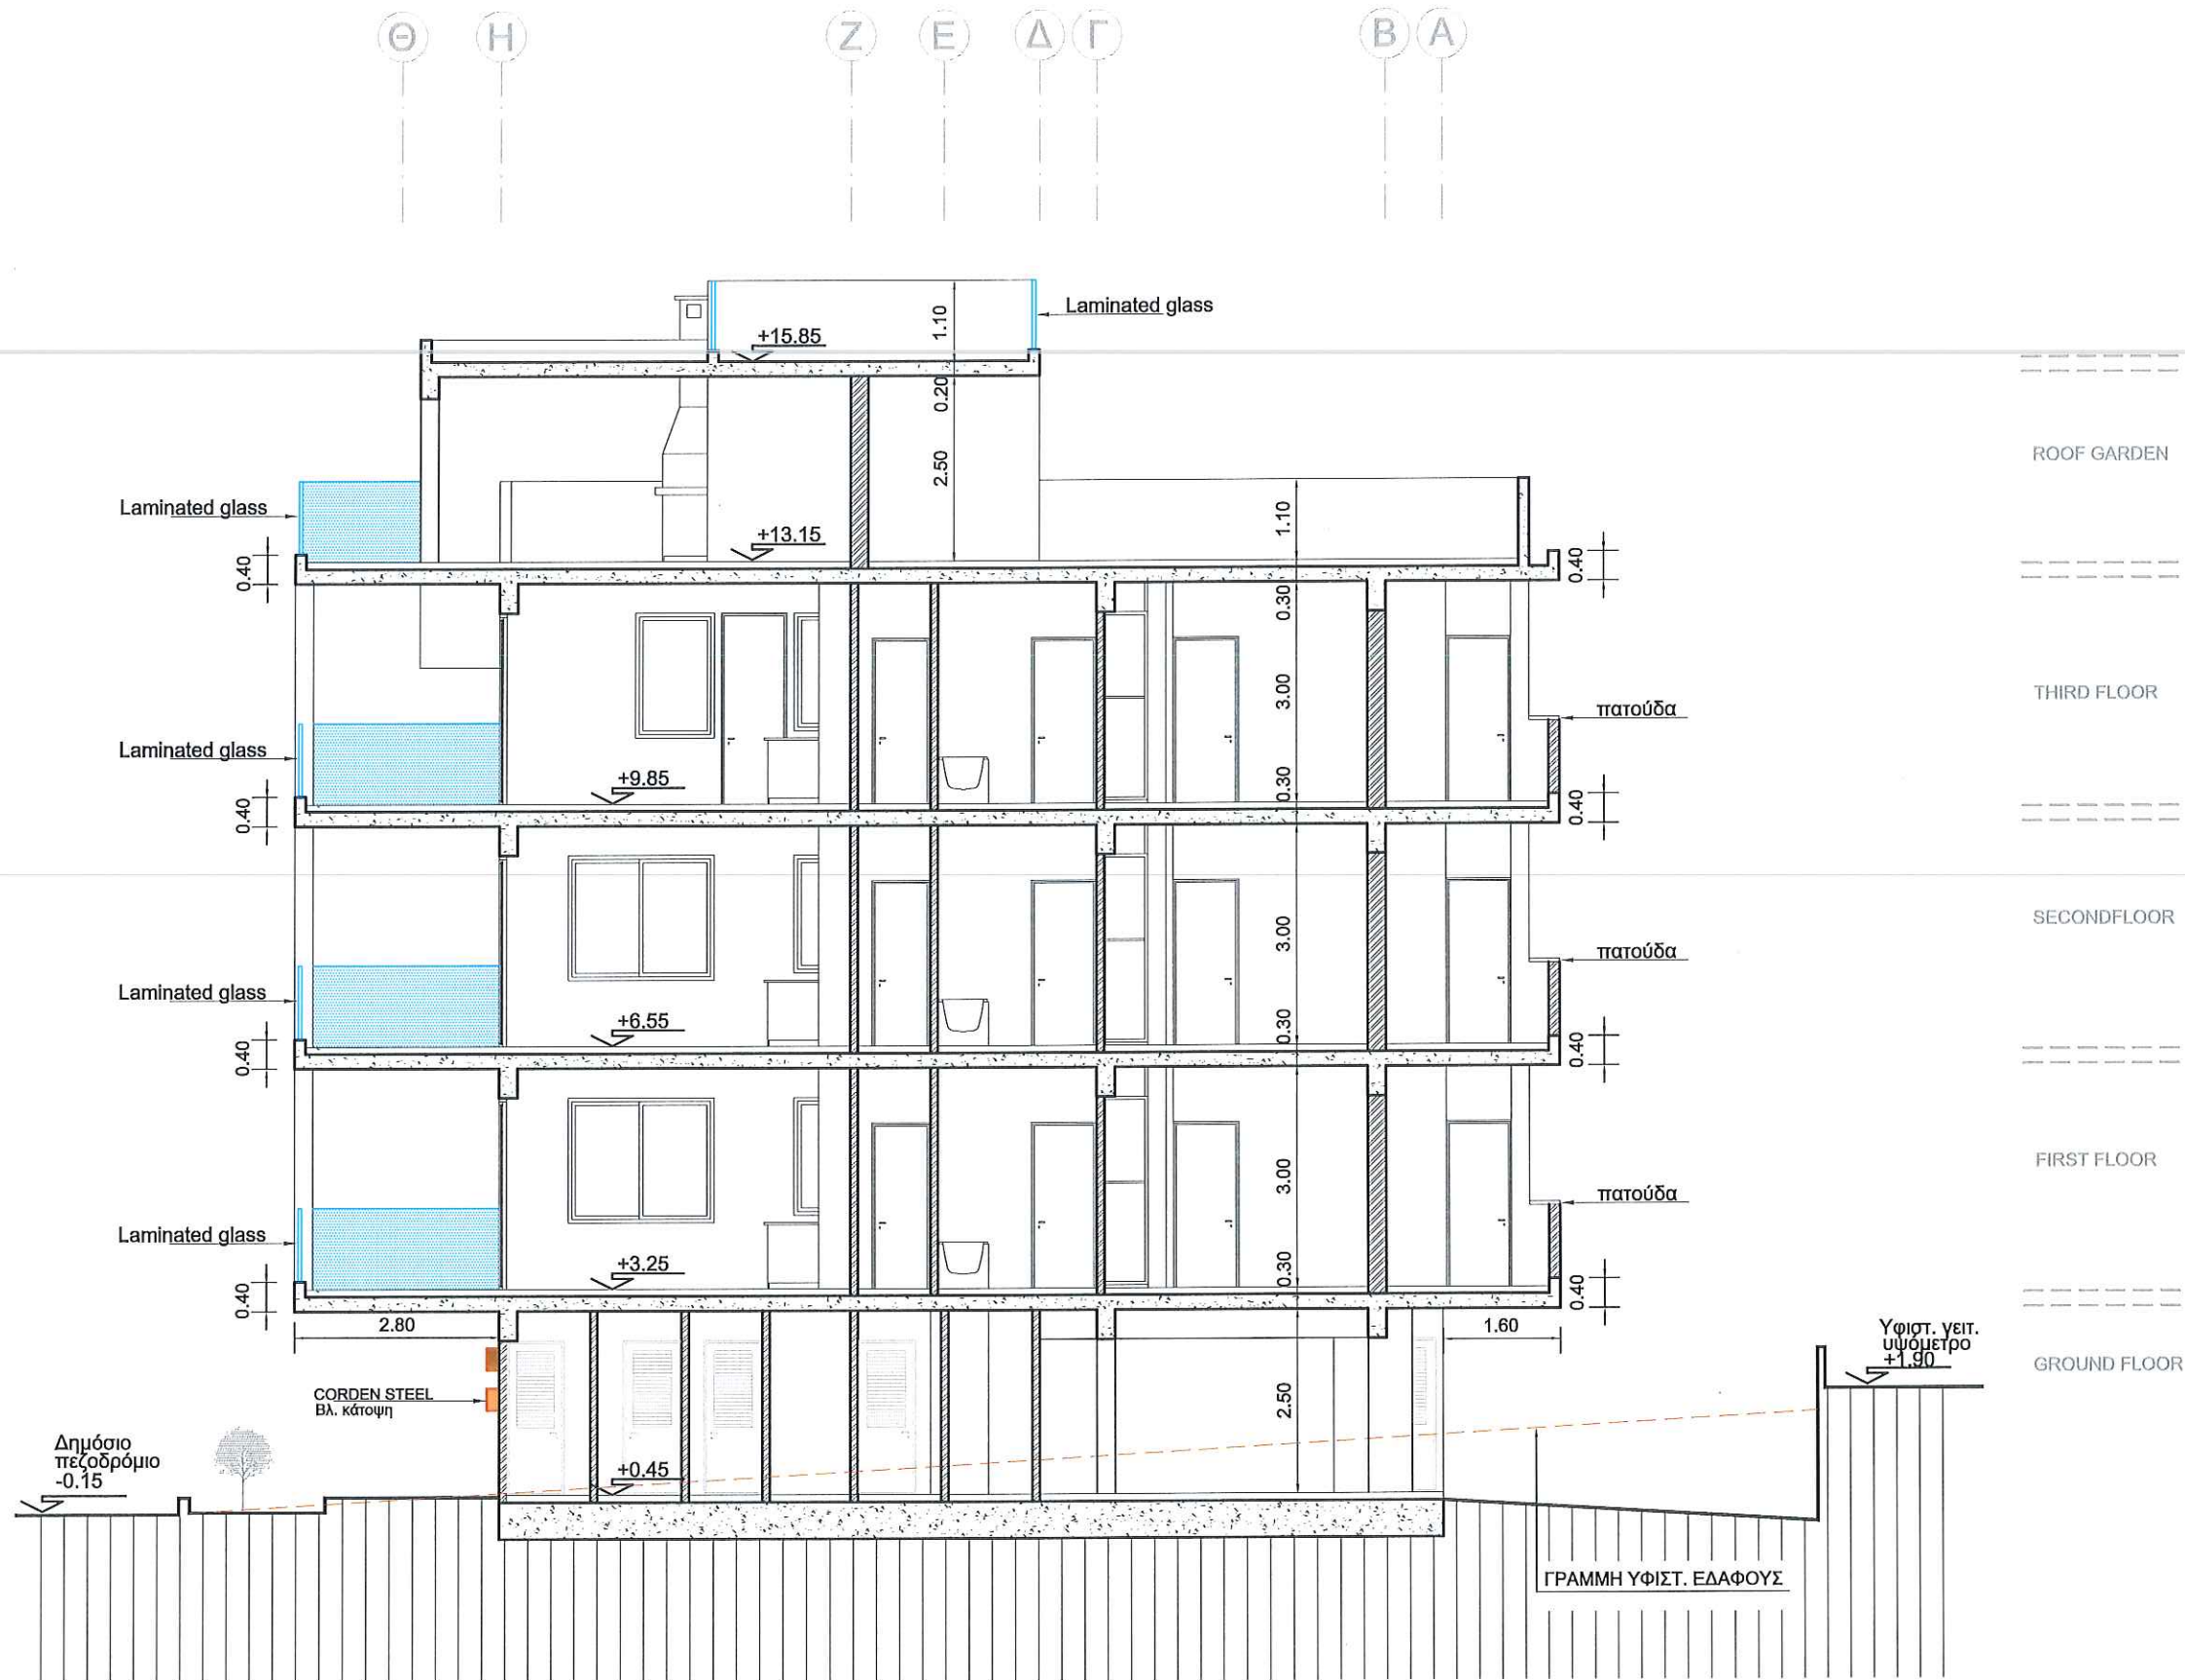

TOMH B-B